
TERRAIN			FLAT	BLACK LOAM
OWNERSHIP & LINE LIST NO	KEITH A. & DEBRA HINDERAKER PARCEL 10 4+11		ELIZABETH S. CHRISTIANSON PARCEL 20	
COUNTY & STATE	DEUEL	COUNTY,	SOUTH DAKOTA	

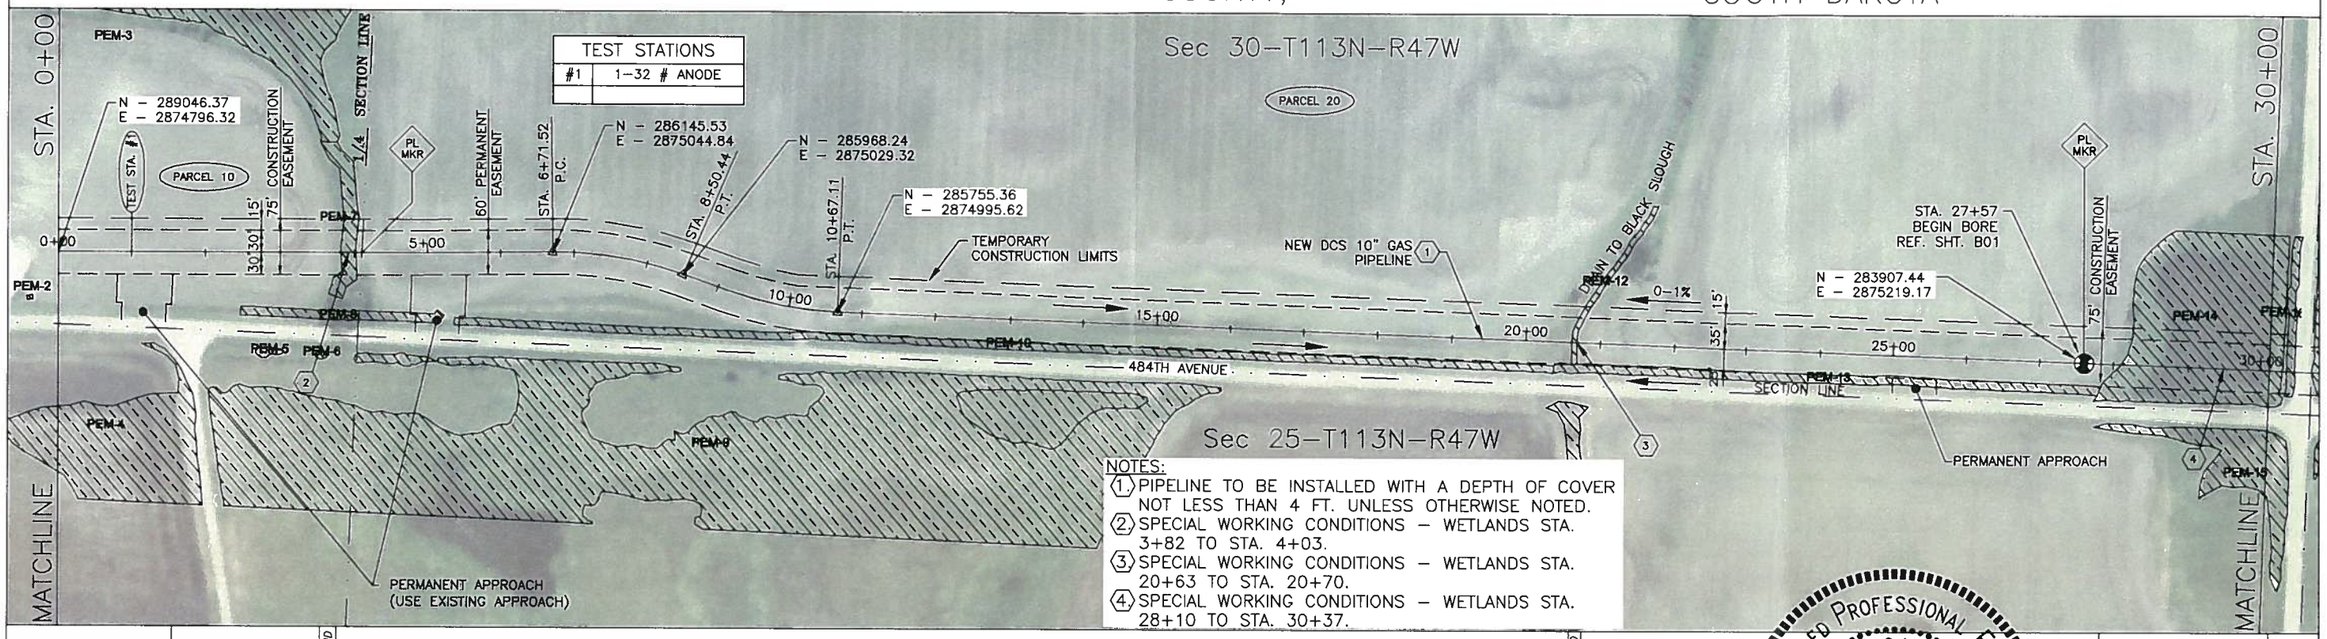


TEST STATIONS

#1	1–32 # ANODE

NOTES:
1. PIPELINE TO BE INSTALLED WITH A DEPTH OF COVER NOT LESS THAN 4 FT. UNLESS OTHERWISE NOTED.
2. SPECIAL WORKING CONDITIONS – WETLANDS STA. 3+82 TO STA. 4+03.
3. SPECIAL WORKING CONDITIONS – WETLANDS STA. 20+63 TO STA. 20+70.
4. SPECIAL WORKING CONDITIONS – WETLANDS STA. 28+10 TO STA. 30+37.

VEGETATION		3+82 WETLAND 4+03		20+63 WETLAND 20+70	28+10 WETLAND 30+37 ROAD
CLASS LOCATION	CLASS I				

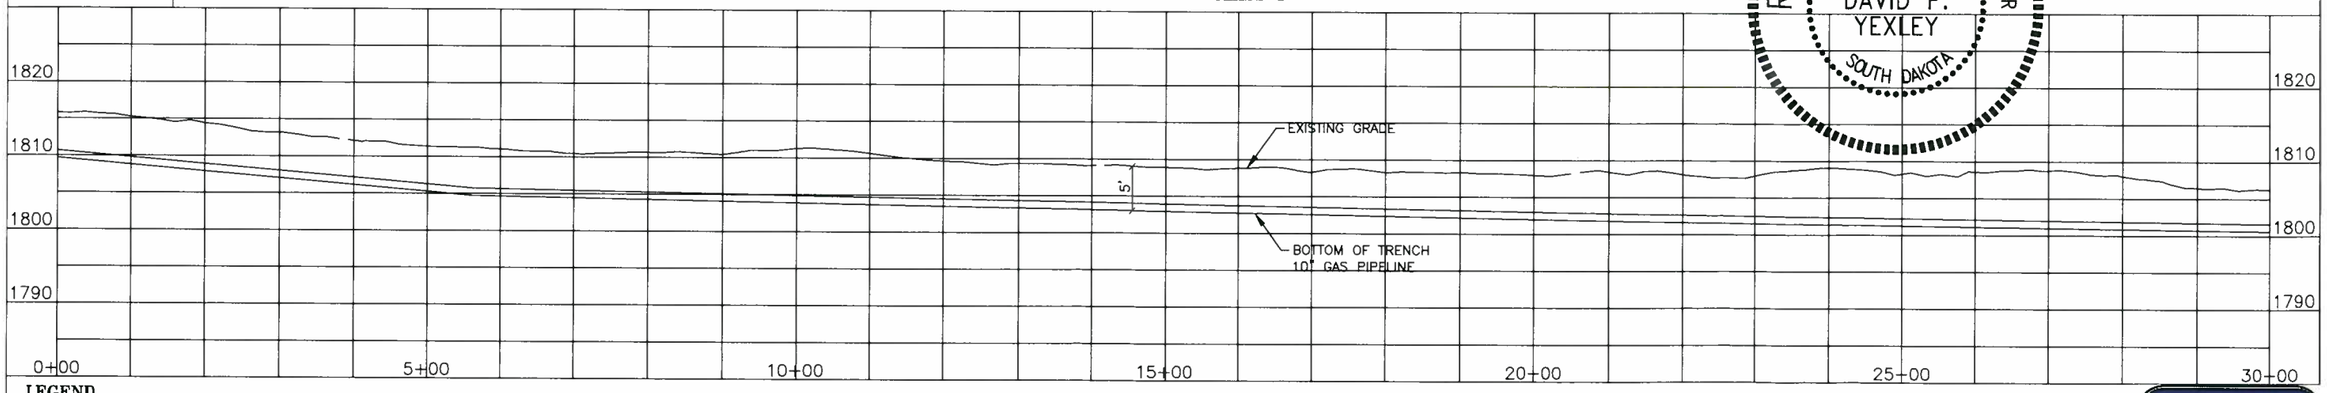

LEGEND

RIGHT OF WAY	
PROPOSED 10" GAS PIPELINE	
EDGE OF PAVEMENT	EOG
CENTERLINE OF ROAD	
FENCE LINE	x x
SECTION LINE	
PROPERTY LINE	
OVERHEAD POWER	P
TREE LINE	
UNDERGROUND WATER LINE	W
UNDERGROUND CABLE	C
EXTRA WORK SPACE	EWS
TEMPORARY CONSTRUCTION LIMITS	
BUILDING	
FLOW ARROW	

TEST STA. TEST LEAD

PL MKR PIPELINE MARKER

0 100' 200' 400'
SCALE IN FEET

MATERIAL LEGEND	
ITEM NO.	DESCRIPTION
1	–
2	–
3	–
4	–
5	–

REGISTERED PROFESSIONAL ENGINEER
REG NO. 9918
DAVID P. YEXLEY
SOUTH DAKOTA

BANNER
Engineering | Architecture | Surveying
409 22nd Avenue S. | PO Box 298
Brookings, South Dakota 57006
605.692.6342
www.bannerassociates.com
Designing Projects | Building Trust

REVISIONS				
No.	DATE		BY	CKD.

BASIN ELECTRIC POWER COOPERATIVE
A Touchstone Energy® Cooperative

MONTANA-DAKOTA UTILITIES CO.
A Division of MDU Resources Group, Inc.


DEER CREEK STATION GAS PIPELINE
DEUEL & BROOKINGS COUNTY, SOUTH DAKOTA

ORIGINAL:	LAST:	SCALE: 1" =200'
APPROVED BY: ORIGINAL SIGNED		
DATE:		ENGINEER

PLAN & PROFILE 0+00 TO 30+00

DCS–001

TERRAIN		FLAT	BLACK	LOAM
OWNERSHIP & LINE LIST NO		BERT J. & VERNA ROGNESS PARCEL 30	57+13	GARY T. & JANET M. TOLLEFSON PARCEL 40
COUNTY & STATE	DEUEL	COUNTY,	SOUTH DAKOTA	

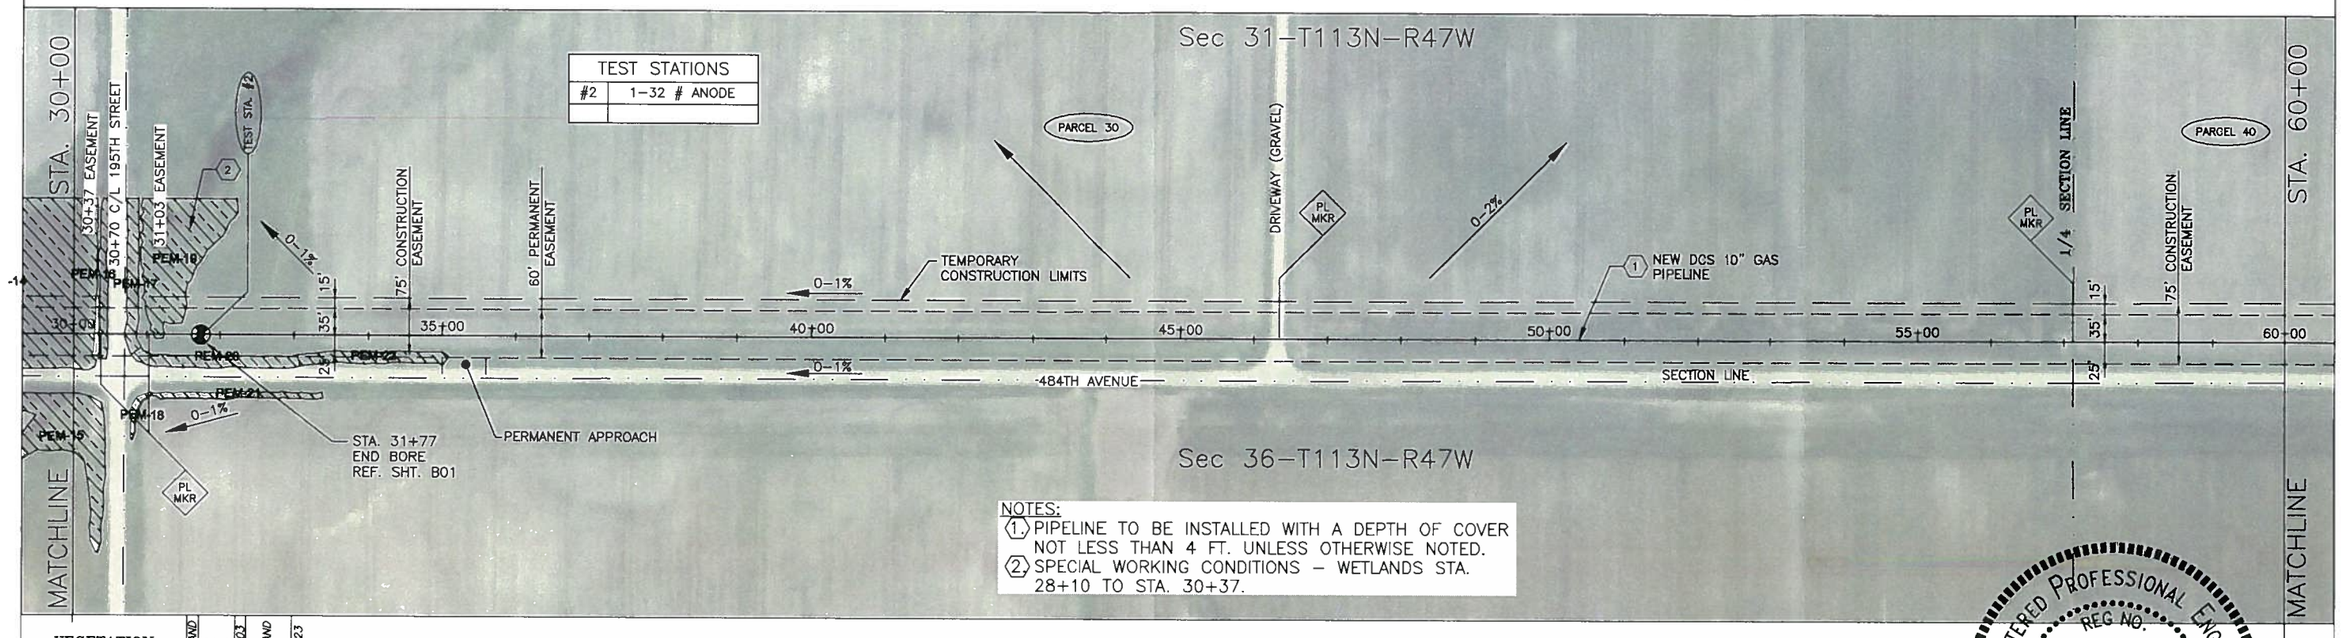


TEST STATIONS

#2	1-32 # ANODE

NOTES:
1. PIPELINE TO BE INSTALLED WITH A DEPTH OF COVER NOT LESS THAN 4 FT. UNLESS OTHERWISE NOTED.
2. SPECIAL WORKING CONDITIONS – WETLANDS STA. 28+10 TO STA. 30+37.

VEGETATION	WETLAND	ROAD	31+03	WETLAND	31+23

CLASS LOCATION: CLASS I

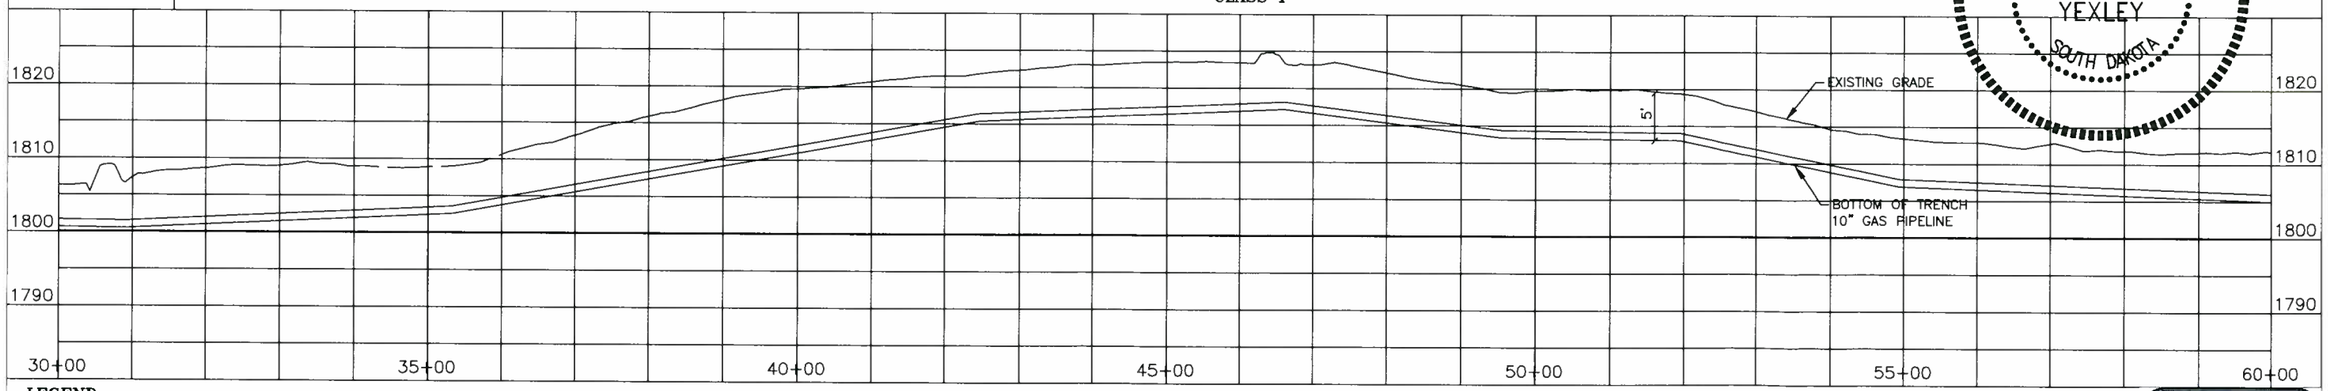

LEGEND

RIGHT OF WAY	OVERHEAD POWER
PROPOSED 10" GAS PIPELINE	TREE LINE
EDGE OF PAVEMENT	UNDERGROUND WATER LINE
CENTERLINE OF ROAD	UNDERGROUND CABLE
FENCE LINE	EXTRA WORK SPACE
SECTION LINE	TEMPORARY CONSTRUCTION LIMITS
PROPERTY LINE	BUILDING
	FLOW ARROW

TEST LEAD — PIPELINE MARKER

100' 200' 400'
SCALE IN FEET

MATERIAL LEGEND	
ITEM NO.	DESCRIPTION
1	-
2	-
3	-
4	-
5	-

REGISTERED PROFESSIONAL ENGINEER
REG NO. 9918
DAVID P. YEXLEY
SOUTH DAKOTA

BANNER
Engineering | Architecture | Surveying
409 22nd Avenue S. | PO Box 298
Brookings, South Dakota 57006
605.692.6342
www.bannerassociates.com
Designing Projects | Building Trust

REVISIONS			
No.	DATE	BY	CKD.

BASIN ELECTRIC POWER COOPERATIVE
A Touchstone Energy® Cooperative

MONTANA-DAKOTA UTILITIES CO.
A Division of MDU Resources Group, Inc.


DEER CREEK STATION GAS PIPELINE
DEUEL & BROOKINGS COUNTY, SOUTH DAKOTA
-

ORIGINAL:	LAST:	SCALE: 1" =200'
APPROVED BY: ORIGINAL SIGNED		
DATE:		ENGINEER

PLAN & PROFILE 30+00 TO 60+00


DCS-002

TERRAIN		FLAT	BLACK	LOAM
OWNERSHIP & LINE LIST NO	GARY T. & JANET M. TOLLEFSON PARCEL 40		83+60	MICHAEL G. & JOLINE GLAZIER PARCEL 50
COUNTY & STATE	DEUEL COUNTY, SOUTH DAKOTA			BROOKINGS COUNTY, SD

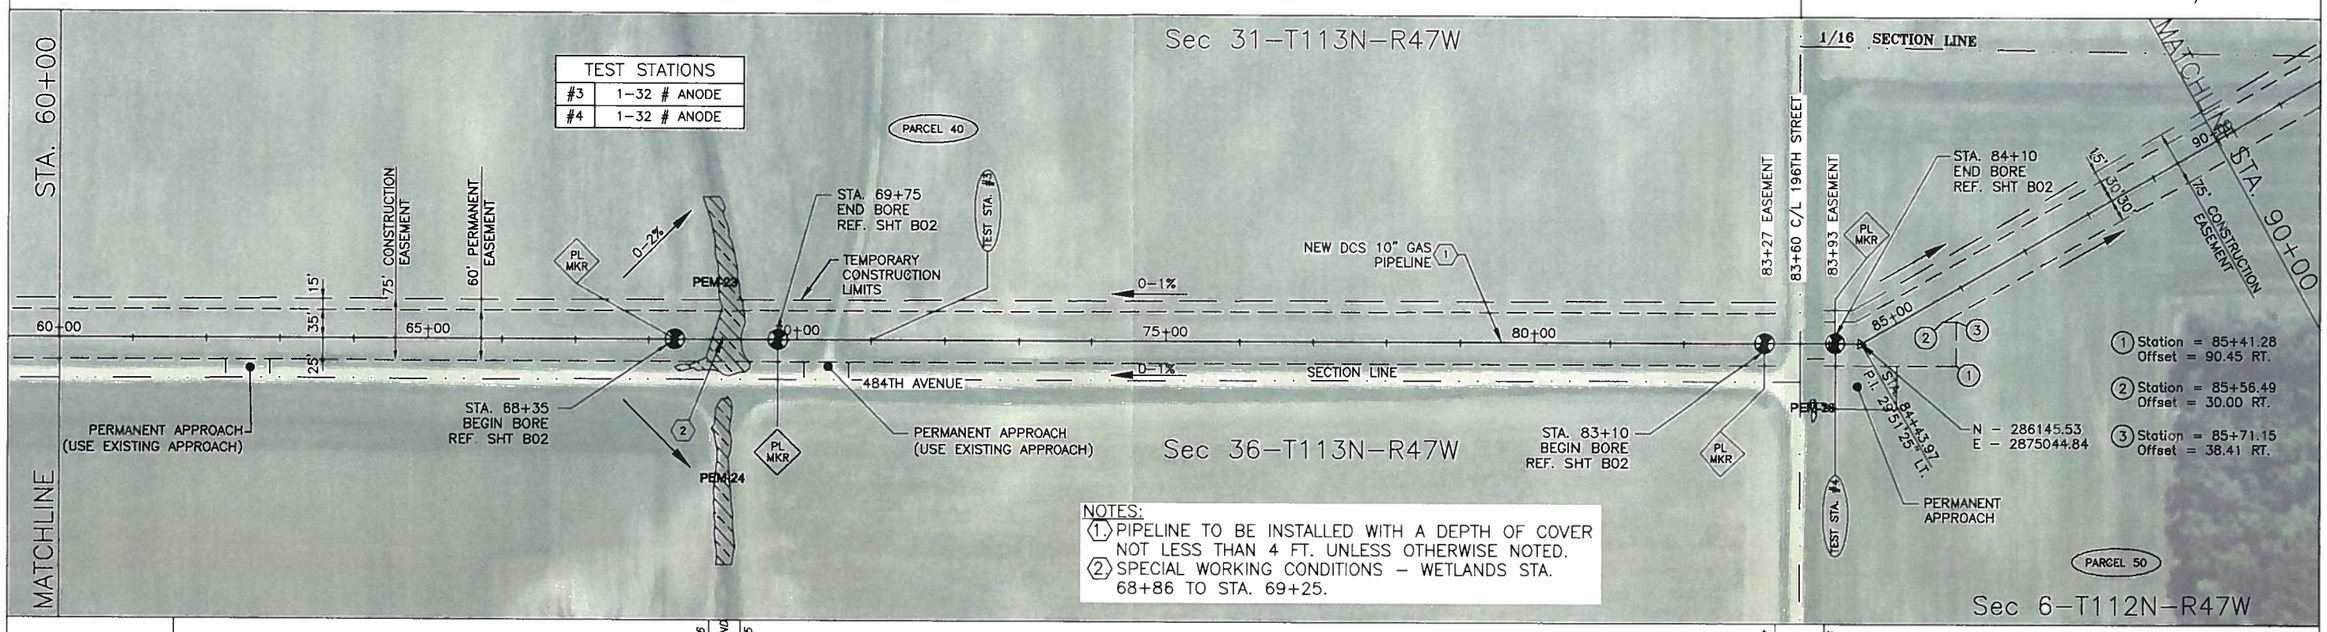

NOTES:
1. PIPELINE TO BE INSTALLED WITH A DEPTH OF COVER NOT LESS THAN 4 FT. UNLESS OTHERWISE NOTED.
2. SPECIAL WORKING CONDITIONS – WETLANDS STA. 68+86 TO STA. 69+25.

VEGETATION		68+86 WETLAND 69+25		83+27 ROAD 83+93	
CLASS LOCATION	CLASS I				

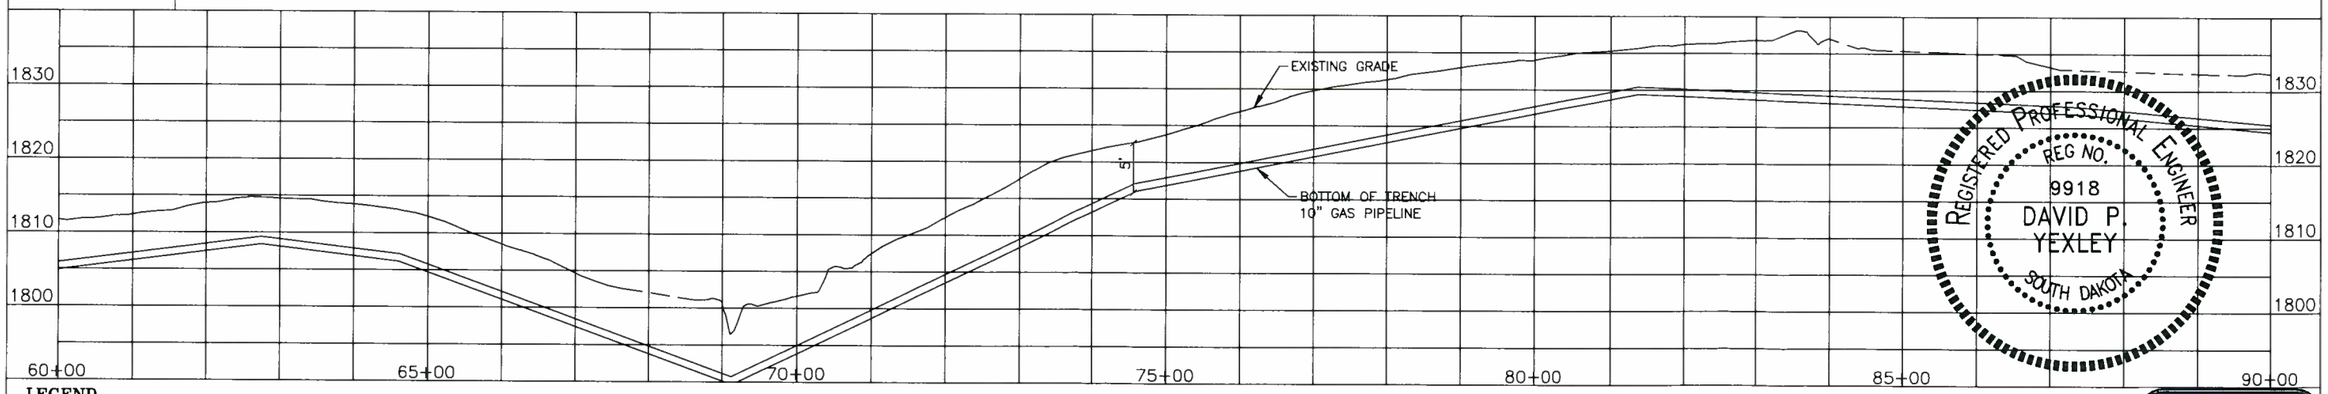

REGISTERED PROFESSIONAL ENGINEER
REG NO. 9918
DAVID P. YEXLEY
SOUTH DAKOTA

LEGEND

RIGHT OF WAY		OVERHEAD POWER	P
PROPOSED 10" GAS PIPELINE		TREE LINE	
EDGE OF PAVEMENT	EOG	UNDERGROUND WATER LINE	W
CENTERLINE OF ROAD		UNDERGROUND CABLE	C
FENCE LINE	x x	EXTRA WORK SPACE	EWS
SECTION LINE		TEMPORARY CONSTRUCTION LIMITS	
PROPERTY LINE		BUILDING	
		FLOW ARROW	

TEST LEAD (TEST STA) — PIPELINE MARKER (PL MKR)

100' 200' 400'
SCALE IN FEET

MATERIAL LEGEND	
ITEM NO.	DESCRIPTION
1	–
2	–
3	–
4	–
5	–

BANNER Engineering | Architecture | Surveying
409 22nd Avenue S. | PO Box 298
Brookings, South Dakota 57006
605.692.6342
www.bannerassociates.com
Designing Projects | Building Trust

REVISIONS				
No.	DATE		BY	CKD.

BASIN ELECTRIC POWER COOPERATIVE
A Touchstone Energy® Cooperative

MONTANA-DAKOTA UTILITIES CO.
A Division of MDU Resources Group, Inc.


DEER CREEK STATION GAS PIPELINE
DEUEL & BROOKINGS COUNTY, SOUTH DAKOTA
–

ORIGINAL:	LAST:	SCALE: 1" =200'
APPROVED BY: ORIGINAL SIGNED		
DATE:		ENGINEER

PLAN & PROFILE 60+00 TO 90+00

DCS–003


TERRAIN			FLAT	BLACK	LOAM		
OWNERSHIP & LINE LIST NO	ROGNESS HERITAGE, LLP PARCEL 60A	101+88	MICHAEL G. & JOLINE GLAZIER PARCEL 50	117+07	ROGNESS HERITAGE, LLP PARCEL 60B	117+84	
COUNTY & STATE	BROOKINGS		COUNTY,		SOUTH DAKOTA		

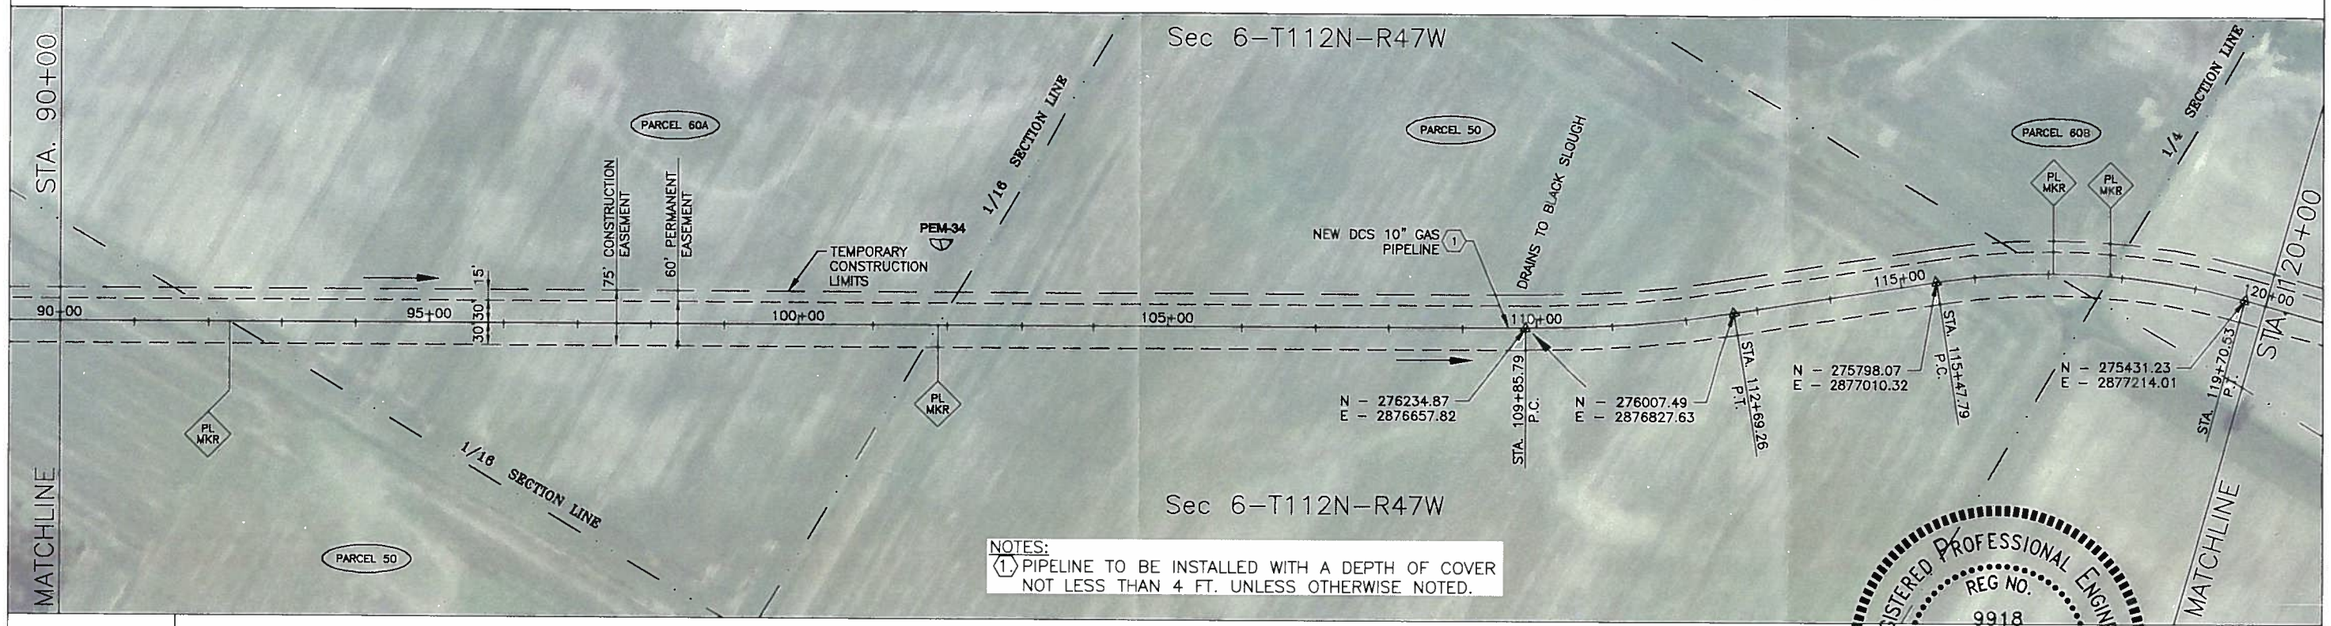

NOTES:
(1.) PIPELINE TO BE INSTALLED WITH A DEPTH OF COVER NOT LESS THAN 4 FT. UNLESS OTHERWISE NOTED.

REGISTERED PROFESSIONAL ENGINEER
REG NO. 9918
DAVID P. YEXLEY
SOUTH DAKOTA

VEGETATION	
CLASS LOCATION	CLASS I

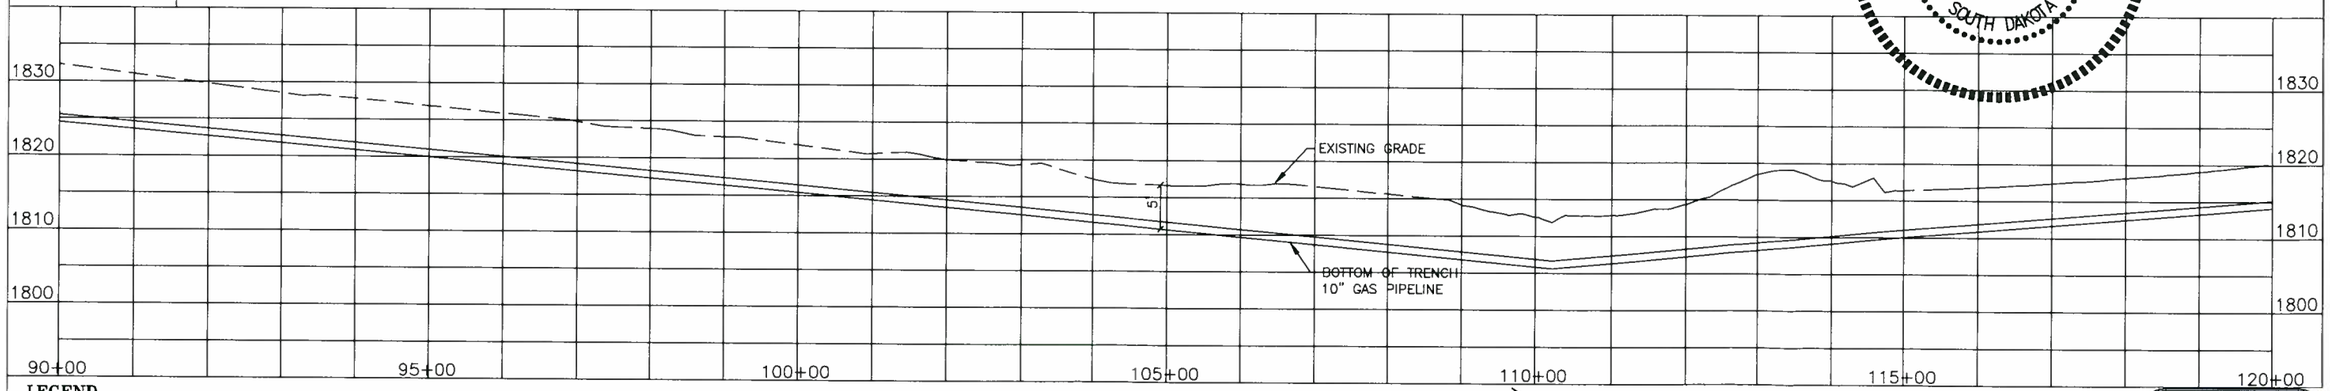

LEGEND

RIGHT OF WAY		OVERHEAD POWER	P
PROPOSED 10" GAS PIPELINE		TREE LINE	
EDGE OF PAVEMENT	EOG	UNDERGROUND WATER LINE	W
CENTERLINE OF ROAD		UNDERGROUND CABLE	C
FENCE LINE	x x	EXTRA WORK SPACE	EWS
SECTION LINE		TEMPORARY CONSTRUCTION LIMITS	
PROPERTY LINE		BUILDING	
		FLOW ARROW	

TEST LEAD (TEST STA) — PIPELINE MARKER (PL MKR)

100' 200' 400'
SCALE IN FEET

MATERIAL LEGEND	
ITEM NO.	DESCRIPTION
1	-
2	-
3	-
4	-
5	-

BANNER
Engineering | Architecture | Surveying
409 22nd Avenue S. | PO Box 298
Brookings, South Dakota 57006
605.692.6342
www.bannerassociates.com
Designing Projects | Building Trust

REVISIONS				
No.	DATE		BY	CKD.

BASIN ELECTRIC POWER COOPERATIVE
A Touchstone Energy® Cooperative

MONTANA-DAKOTA UTILITIES CO.
A Division of MDU Resources Group, Inc.


DEER CREEK STATION GAS PIPELINE
DEUEL & BROOKINGS COUNTY, SOUTH DAKOTA
-

ORIGINAL:	LAST:	SCALE: 1" =200'
APPROVED BY: ORIGINAL SIGNED		
DATE:		ENGINEER

PLAN & PROFILE 90+00 TO 120+00


DCS-004

TERRAIN		*FLAT* *BLACK* *LOAM*	
OWNERSHIP & LINE LIST NO		*TRYGVE A. TROOIEN PARCEL 70*	
COUNTY & STATE	BROOKINGS	COUNTY,	SOUTH DAKOTA

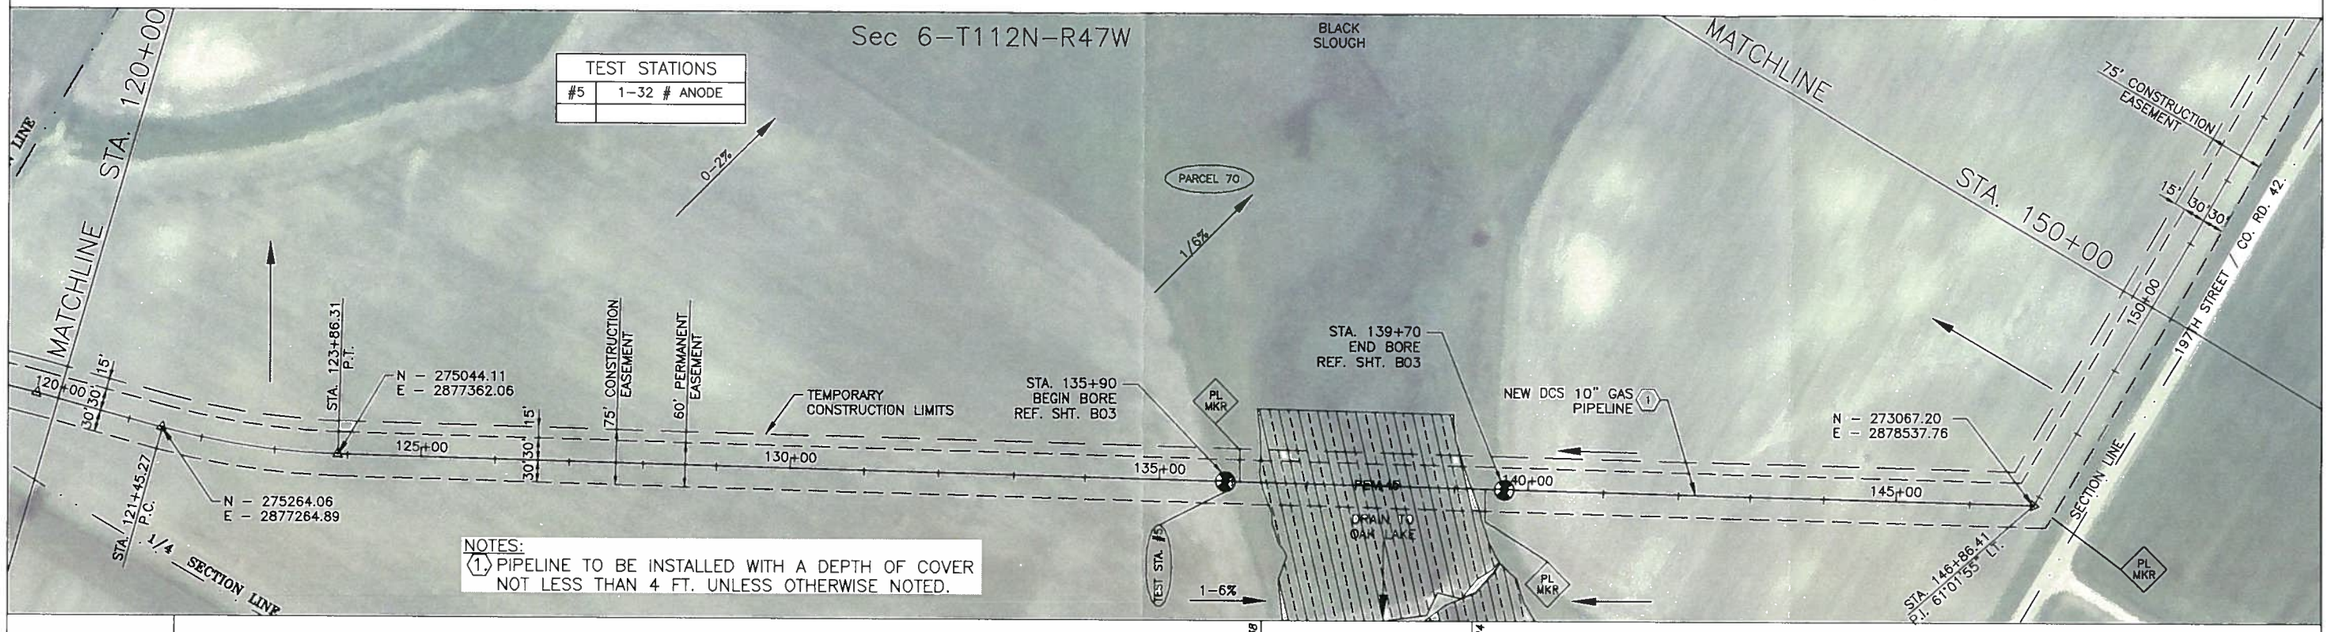

NOTES:
1. PIPELINE TO BE INSTALLED WITH A DEPTH OF COVER NOT LESS THAN 4 FT. UNLESS OTHERWISE NOTED.

VEGETATION	
CLASS LOCATION	CLASS I

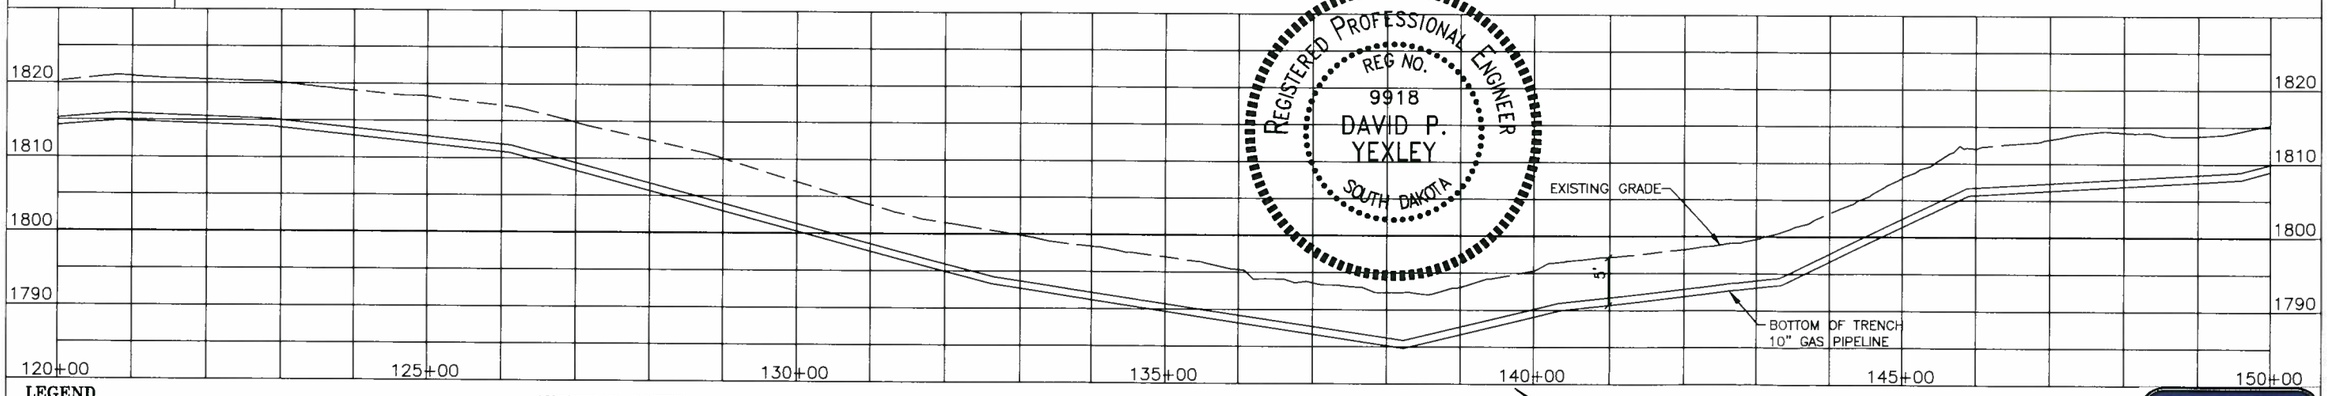

REGISTERED PROFESSIONAL ENGINEER
REG NO. 9918
DAVID P. YEXLEY
SOUTH DAKOTA

LEGEND

- RIGHT OF WAY
- PROPOSED 10" GAS PIPELINE
- EDGE OF PAVEMENT (EOG)
- CENTERLINE OF ROAD
- FENCE LINE (x—x)
- SECTION LINE
- PROPERTY LINE
- OVERHEAD POWER (P)
- TREE LINE
- UNDERGROUND WATER LINE (W)
- UNDERGROUND CABLE (C)
- EXTRA WORK SPACE (EWS)
- TEMPORARY CONSTRUCTION LIMITS
- BUILDING
- FLOW ARROW

TEST STA. — TEST LEAD

PL MKR — PIPELINE MARKER

100' 200' 400'
SCALE IN FEET

MATERIAL LEGEND	
ITEM NO.	DESCRIPTION
1	–
2	–
3	–
4	–
5	–

BANNER
Engineering | Architecture | Surveying
409 22nd Avenue S. | PO Box 298
Brookings, South Dakota 57006
605.692.6342
www.bannerassociates.com
Designing Projects | Building Trust

REVISIONS				
No.	DATE		BY	CKD.

BASIN ELECTRIC POWER COOPERATIVE
A Touchstone Energy® Cooperative

MONTANA-DAKOTA UTILITIES CO.
A Division of MDU Resources Group, Inc.


DEER CREEK STATION GAS PIPELINE
DEUEL & BROOKINGS COUNTY, SOUTH DAKOTA
–

ORIGINAL:	LAST:	SCALE: 1" =200'
APPROVED BY: ORIGINAL SIGNED		
DATE:		ENGINEER


PLAN & PROFILE 120+00 TO 150+00

DCS–005

TERRAIN			*FLAT*	*BLACK LOAM*
OWNERSHIP & LINE LIST NO	*TRYGVE A. TROOIEN PARCEL 70*	*159+46*	*TROOIEN LAND CO. PARCEL 80*	*161+31* / *161+31* *ENGEN FARMS, LLP PARCEL 90*
COUNTY & STATE	BROOKINGS		COUNTY,	SOUTH DAKOTA

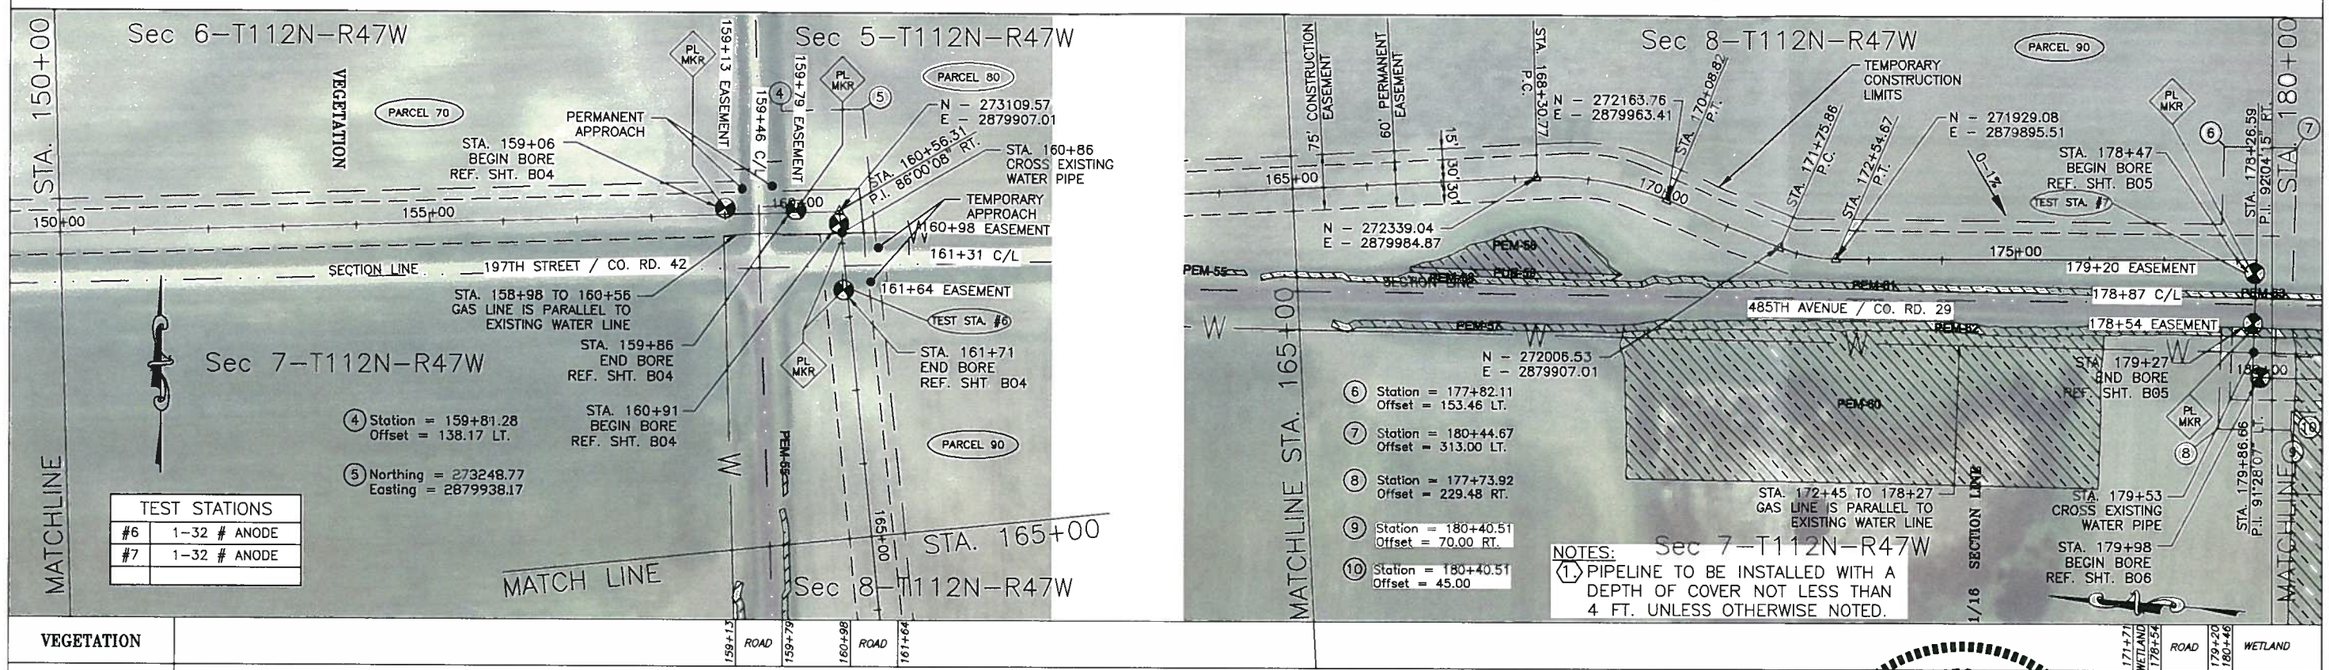

VEGETATION	
CLASS LOCATION	CLASS I

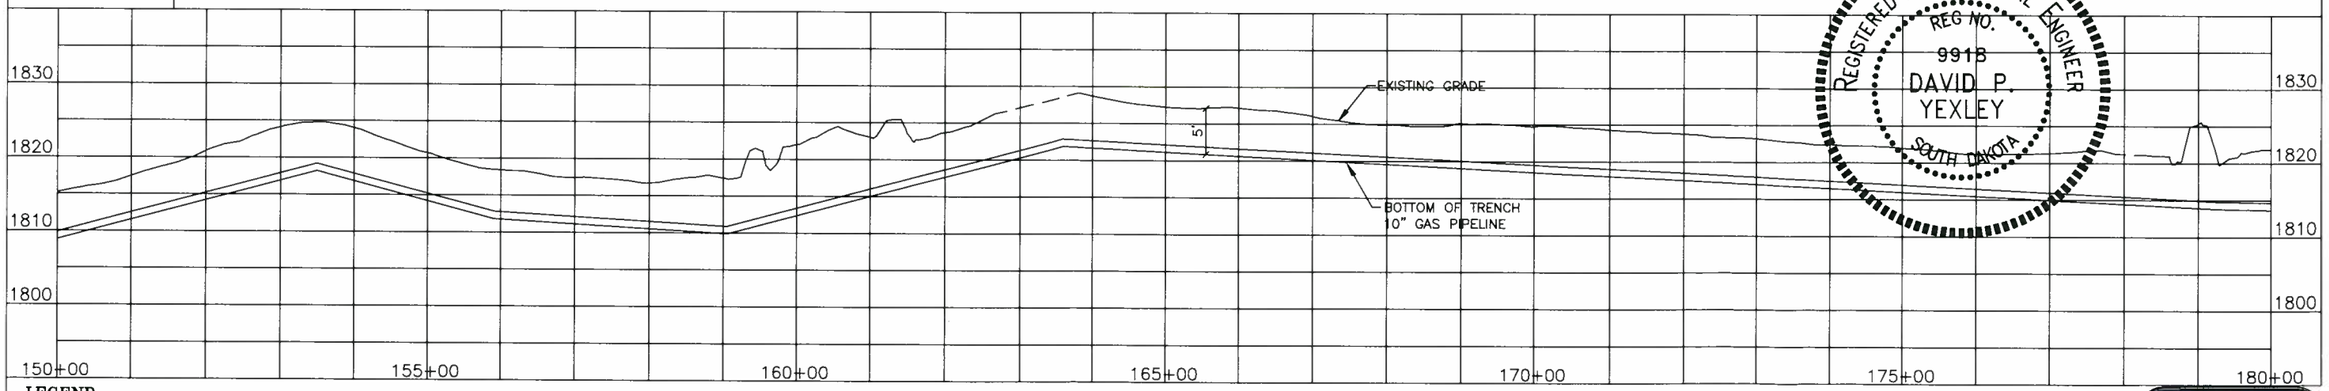

REGISTERED PROFESSIONAL ENGINEER
REG NO. 9918
DAVID P. YEXLEY
SOUTH DAKOTA

LEGEND

- RIGHT OF WAY
- PROPOSED 10" GAS PIPELINE
- EDGE OF PAVEMENT (EOG)
- CENTERLINE OF ROAD
- FENCE LINE (x—x)
- SECTION LINE
- PROPERTY LINE
- OVERHEAD POWER (P)
- TREE LINE
- UNDERGROUND WATER LINE (W)
- UNDERGROUND CABLE (C)
- EXTRA WORK SPACE (EWS)
- TEMPORARY CONSTRUCTION LIMITS
- BUILDING
- FLOW ARROW

TEST STA. — TEST LEAD

PL MKR — PIPELINE MARKER

100' 200' 400' — SCALE IN FEET

MATERIAL LEGEND	
ITEM NO.	DESCRIPTION
1	–
2	–
3	–
4	–
5	–

BANNER
engineering | architecture | surveying
409 22nd Avenue S. | PO Box 298
Brookings, South Dakota 57006
605.692.6342
www.bannerassociates.com
Designing Projects | Building Trust

REVISIONS				
No.	DATE		BY	CKD.

BASIN ELECTRIC POWER COOPERATIVE
A Touchstone Energy® Cooperative

MONTANA-DAKOTA UTILITIES CO.
A Division of MDU Resources Group, Inc.


DEER CREEK STATION GAS PIPELINE
DEUEL & BROOKINGS COUNTY, SOUTH DAKOTA
–

ORIGINAL:	LAST:	SCALE: 1" =200'
APPROVED BY: ORIGINAL SIGNED		
DATE:		ENGINEER


PLAN & PROFILE 150+00 TO 180+00

DCS–006

TERRAIN		FLAT BLACK LOAM	
OWNERSHIP & LINE LIST NO	JANICE E. & ROBERT L. ROSENTHAL PARCEL 100	201+51	CHRIS & JOYCE CAUGHERTY PARCEL 110
COUNTY & STATE	BROOKINGS	COUNTY,	SOUTH DAKOTA

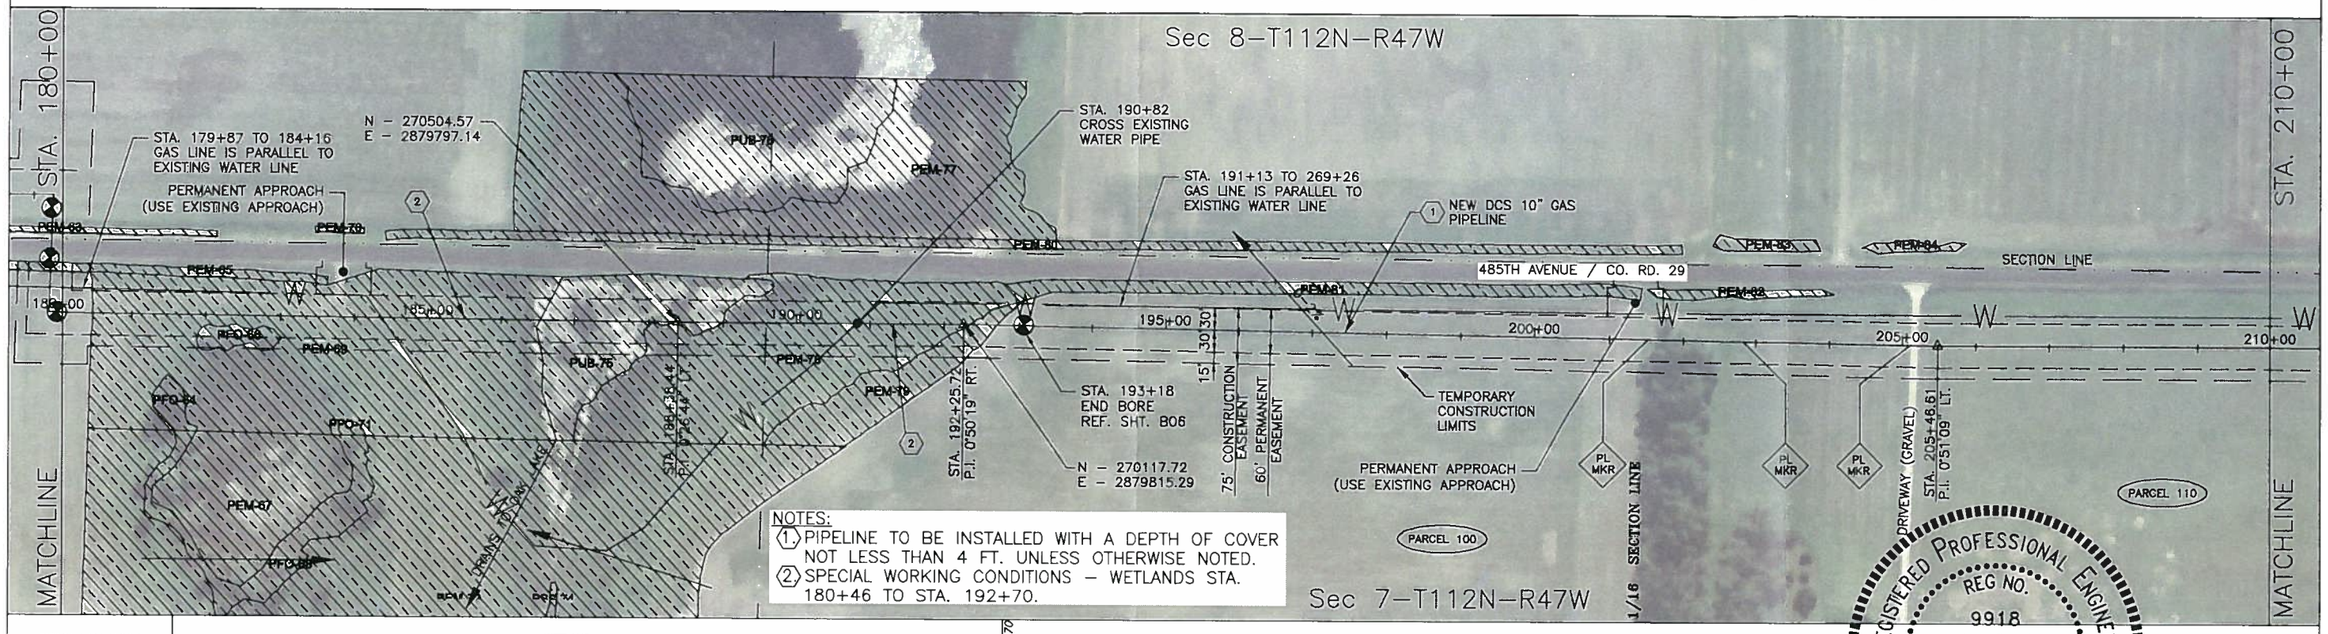

VEGETATION	WETLAND	192+70	
CLASS LOCATION	CLASS I		

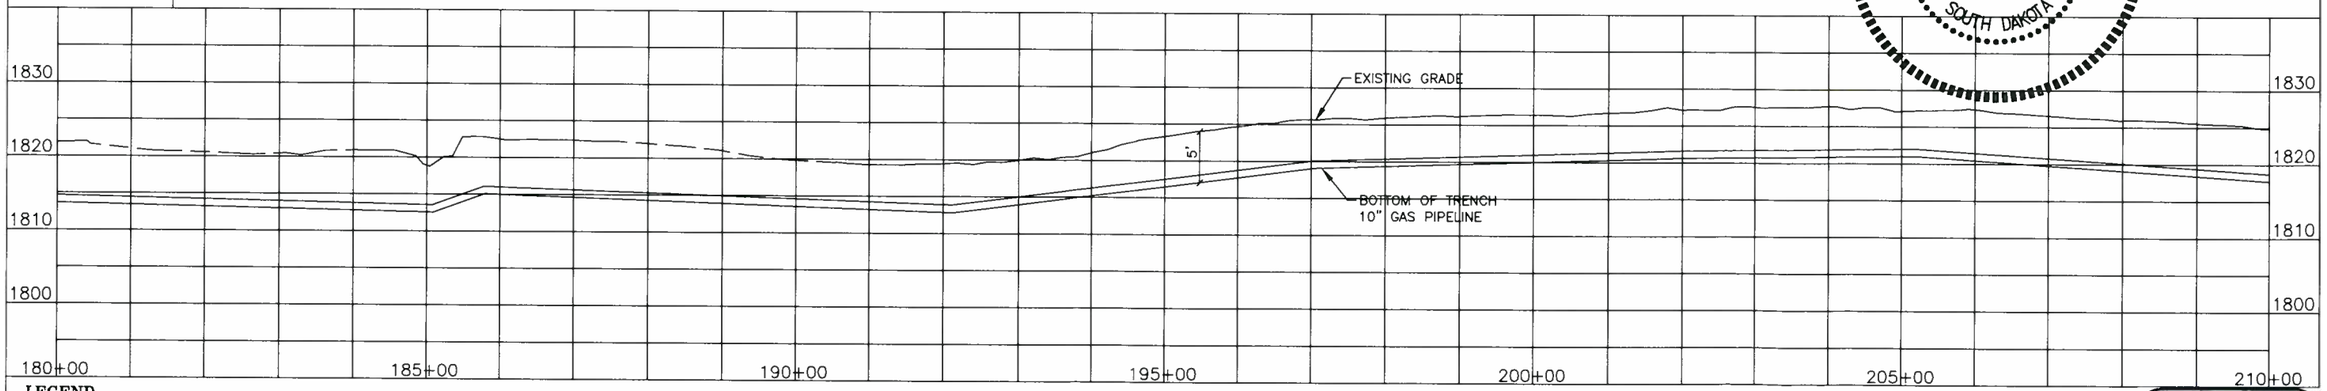

LEGEND

RIGHT OF WAY		OVERHEAD POWER	P
PROPOSED 10" GAS PIPELINE		TREE LINE	
EDGE OF PAVEMENT	EOG	UNDERGROUND WATER LINE	W
CENTERLINE OF ROAD		UNDERGROUND CABLE	C
FENCE LINE	x x	EXTRA WORK SPACE	EWS
SECTION LINE		TEMPORARY CONSTRUCTION LIMITS	
PROPERTY LINE		BUILDING	
		FLOW ARROW	

TEST STA. — TEST LEAD

PL MKR — PIPELINE MARKER

100' 200' 400' — SCALE IN FEET

MATERIAL LEGEND	
ITEM NO.	DESCRIPTION
1	–
2	–
3	–
4	–
5	–

REGISTERED PROFESSIONAL ENGINEER
REG NO. 9918
DAVID P. YEXLEY
SOUTH DAKOTA

REVISIONS				
No.	DATE.		BY	CKD.

BASIN ELECTRIC POWER COOPERATIVE
A Touchstone Energy® Cooperative

MONTANA-DAKOTA UTILITIES CO.
A Division of MDU Resources Group, Inc.

DEER CREEK STATION GAS PIPELINE

DEUEL & BROOKINGS COUNTY, SOUTH DAKOTA

–


BANNER
Engineering | Architecture | Surveying
409 22nd Avenue S. | PO Box 298
Brookings, South Dakota 57006
605.692.6342
www.bannerassociates.com
Designing Projects | Building Trust

ORIGINAL:	LAST:	SCALE: 1" =200'
APPROVED BY: ORIGINAL SIGNED		
DATE:		ENGINEER


PLAN & PROFILE 180+00 TO 210+00

DCS–007

TERRAIN			FLAT	BLACK LOAM
OWNERSHIP & LINE LIST NO	CHRIS & JOYCE CAUGHERTY PARCEL 110	215+07		JEROME J. & JUANITA V. NOLZ PARCEL 120
COUNTY & STATE	BROOKINGS		COUNTY,	SOUTH DAKOTA

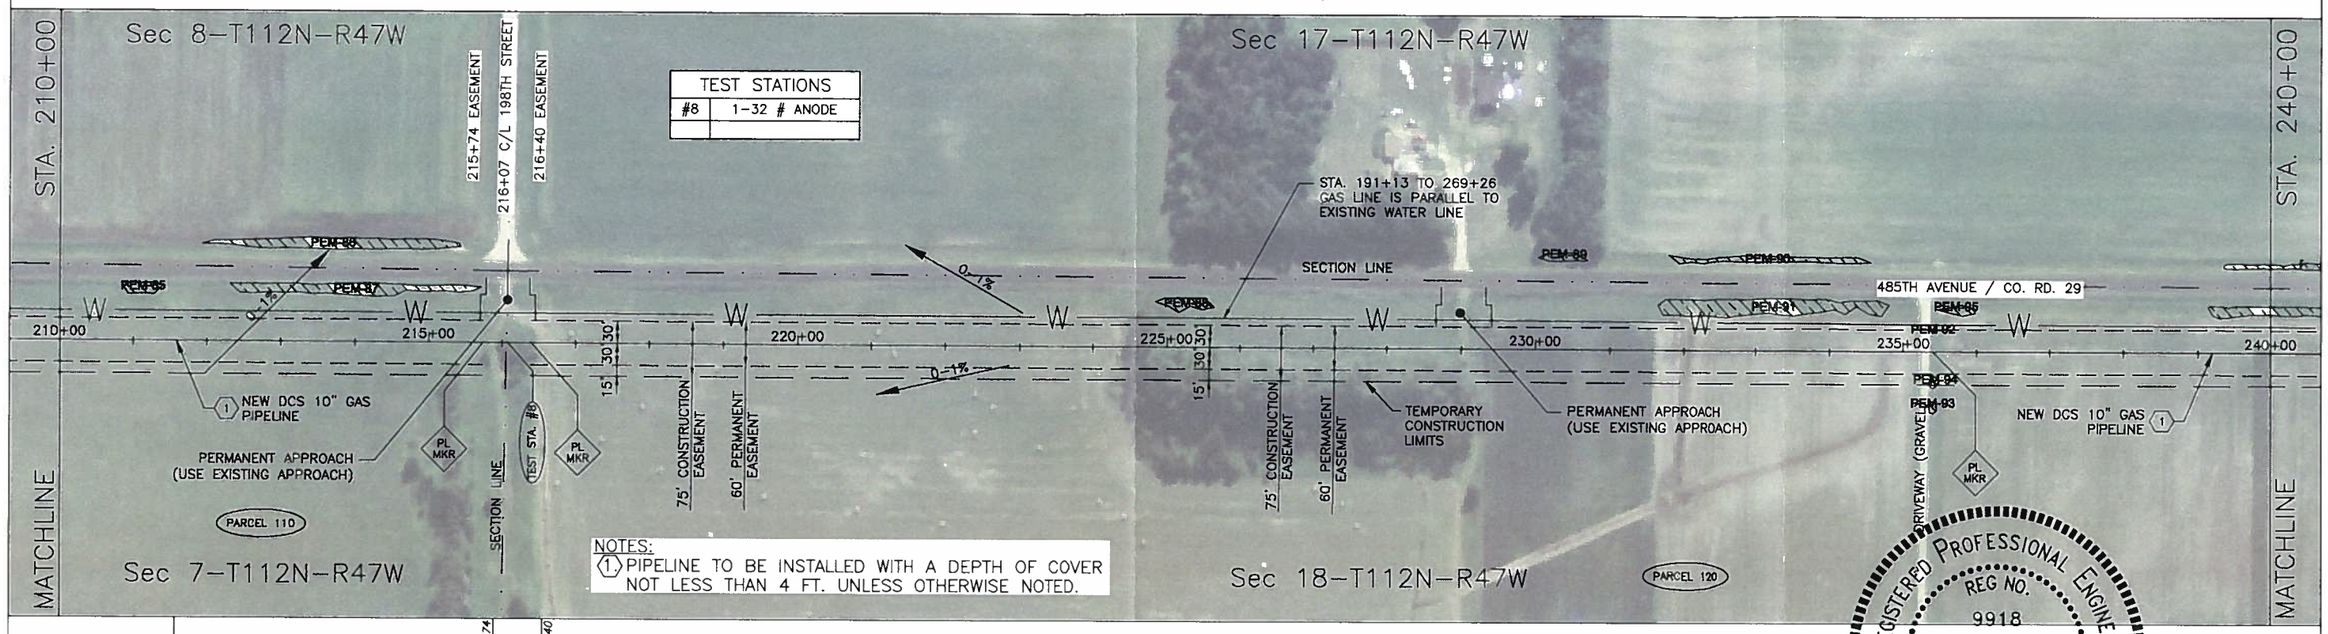

VEGETATION		215+74 ROAD 216+40	
CLASS LOCATION	CLASS I		

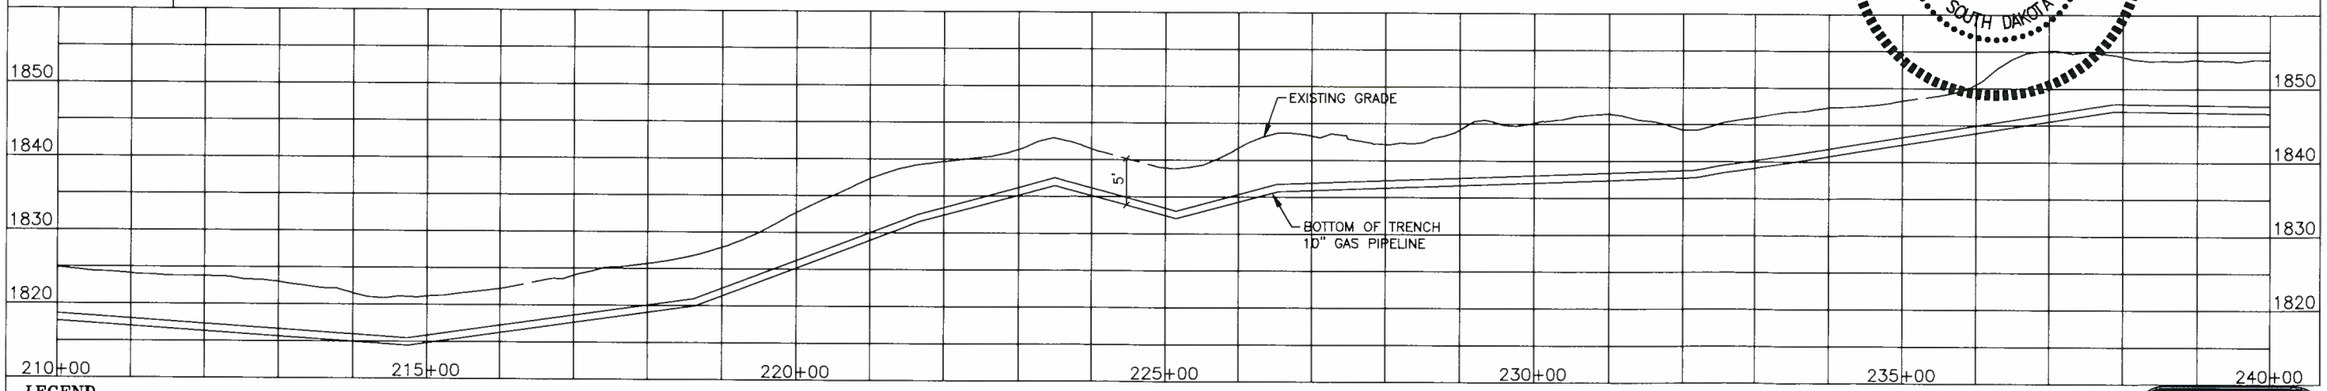

LEGEND

- RIGHT OF WAY
- PROPOSED 10" GAS PIPELINE
- EDGE OF PAVEMENT (EOG)
- CENTERLINE OF ROAD
- FENCE LINE (x–x)
- SECTION LINE
- PROPERTY LINE
- OVERHEAD POWER (P)
- TREE LINE
- UNDERGROUND WATER LINE (W)
- UNDERGROUND CABLE (C)
- EXTRA WORK SPACE (EWS)
- TEMPORARY CONSTRUCTION LIMITS
- BUILDING
- FLOW ARROW

TEST STA. — TEST LEAD

PL MKR — PIPELINE MARKER

100' 200' 400'
SCALE IN FEET

MATERIAL LEGEND	
ITEM NO.	DESCRIPTION
1	–
2	–
3	–
4	–
5	–

REGISTERED PROFESSIONAL ENGINEER
REG NO. 9918
DAVID P. YEXLEY
SOUTH DAKOTA

REVISIONS				
No.	DATE		BY	CKD.

BASIN ELECTRIC POWER COOPERATIVE
A Touchstone Energy® Cooperative

MONTANA-DAKOTA UTILITIES CO.
A Division of MDU Resources Group, Inc.

DEER CREEK STATION GAS PIPELINE
DEUEL & BROOKINGS COUNTY, SOUTH DAKOTA
–


BANNER
engineering | Architecture | Surveying
409 22nd Avenue S. | PO Box 298
Brookings, South Dakota 57006
605.692.6342
www.bannerassociates.com
Designing Projects | Building Trust

ORIGINAL:	LAST:	SCALE: 1" =200'
APPROVED BY: ORIGINAL SIGNED		
DATE:		ENGINEER


PLAN & PROFILE 210+00 TO 240+00

DCS–008

TERRAIN	FLAT	BLACK	LOAM
OWNERSHIP & LINE LIST NO	DUSTIN OTTEN PARCEL 130	268+91	DEAN RAMLO PARCEL 140
COUNTY & STATE	BROOKINGS COUNTY,		SOUTH DAKOTA

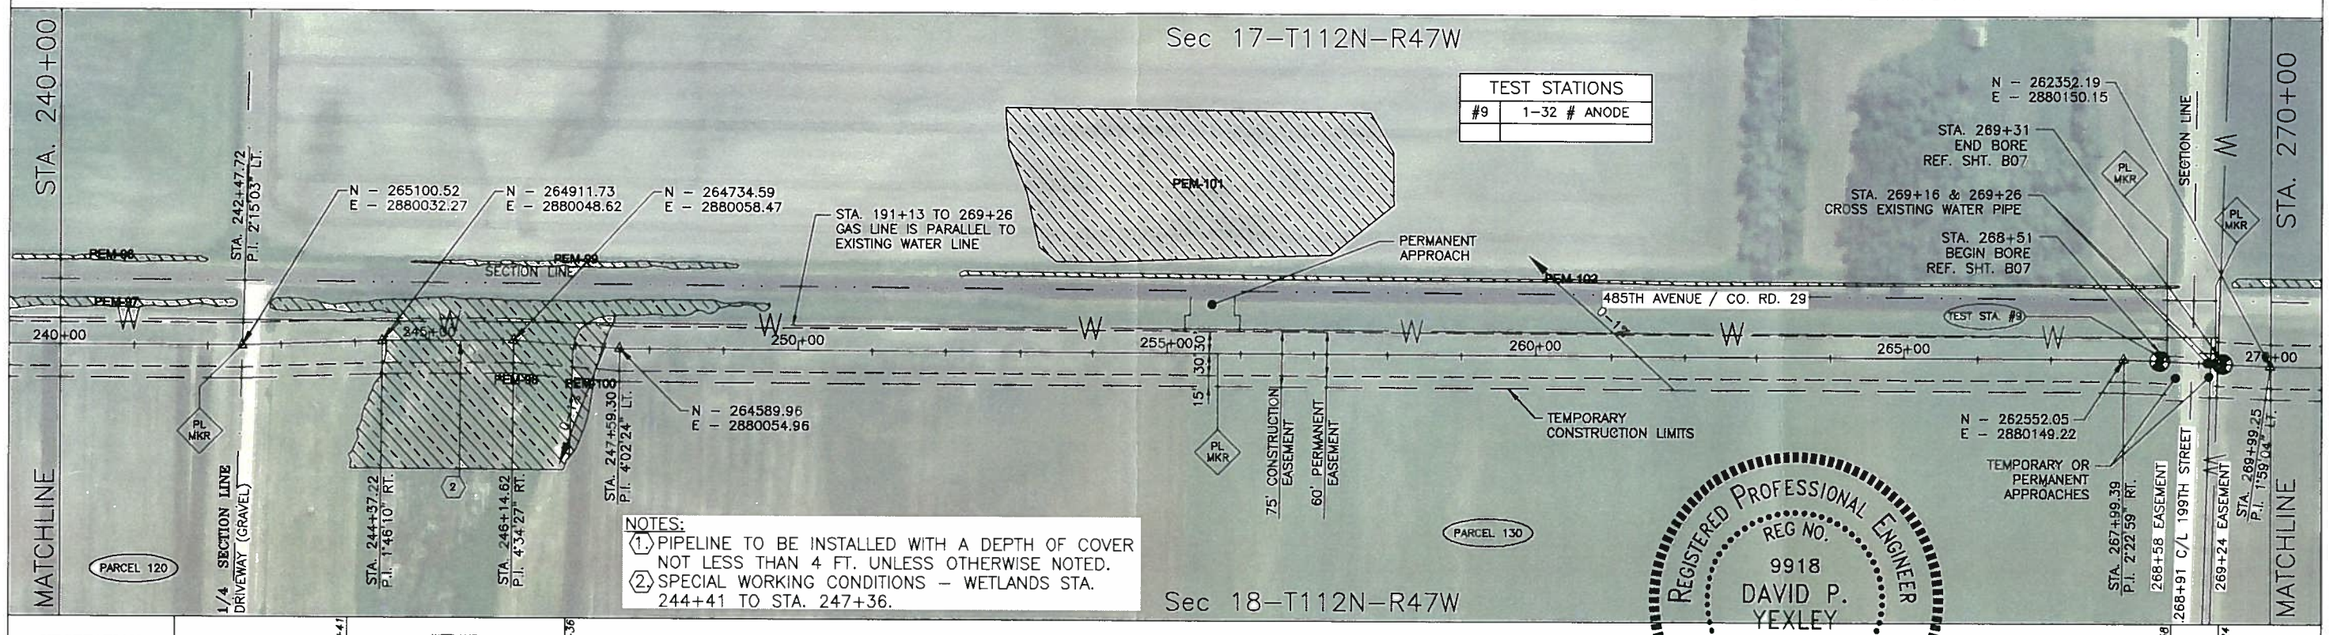

VEGETATION		244+41 WETLAND	247+36	268+58 ROAD 269+24
CLASS LOCATION	CLASS I			

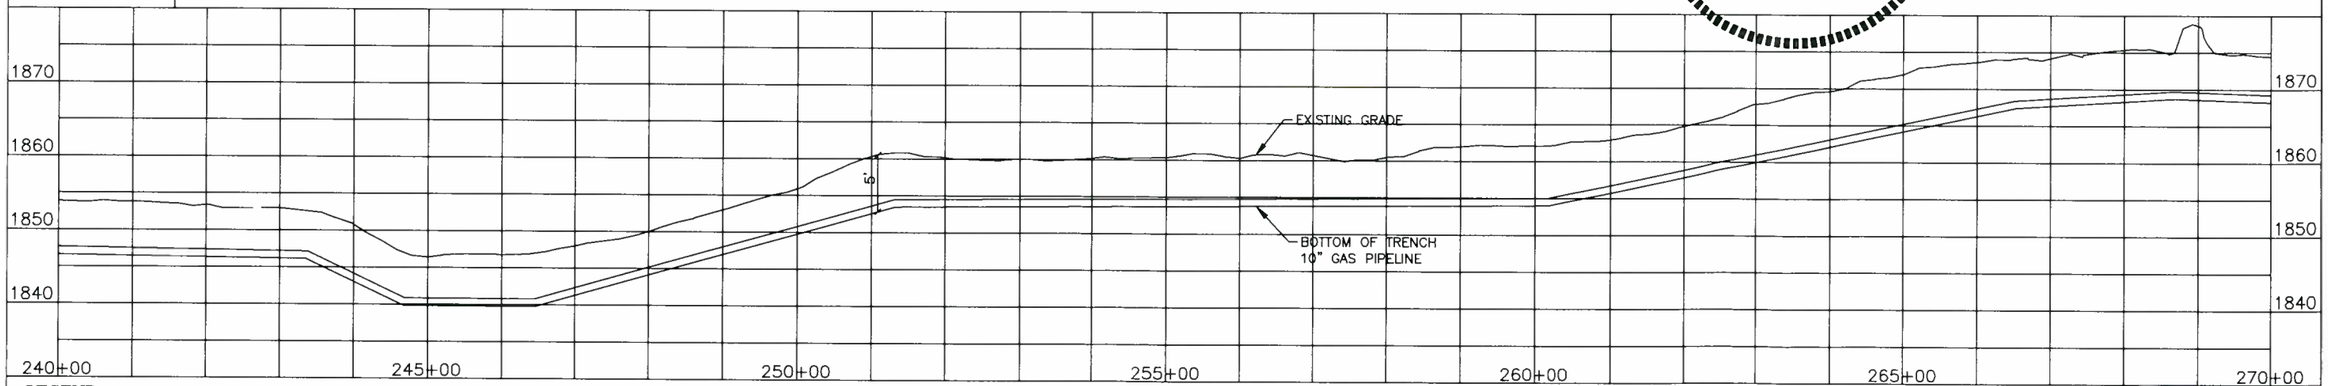

LEGEND

- RIGHT OF WAY
- PROPOSED 10" GAS PIPELINE
- EDGE OF PAVEMENT
- CENTERLINE OF ROAD
- FENCE LINE
- SECTION LINE
- PROPERTY LINE
- OVERHEAD POWER
- TREE LINE
- UNDERGROUND WATER LINE
- UNDERGROUND CABLE
- EXTRA WORK SPACE
- TEMPORARY CONSTRUCTION LIMITS
- BUILDING
- FLOW ARROW

TEST LEAD — PIPELINE MARKER

SCALE IN FEET: 100' 200' 400'

ITEM NO.	MATERIAL LEGEND DESCRIPTION
1	–
2	–
3	–
4	–
5	–

REVISIONS

No.	DATE		BY	CK'D.

BASIN ELECTRIC POWER COOPERATIVE
A Touchstone Energy® Cooperative

MONTANA-DAKOTA UTILITIES CO.
A Division of MDU Resources Group, Inc.

DEER CREEK STATION GAS PIPELINE
DEUEL & BROOKINGS COUNTY, SOUTH DAKOTA
–


BANNER
409 22nd Avenue S. | PO Box 298
Brookings, South Dakota 57006
605.692.6342
www.bannerassociates.com

ORIGINAL:	LAST:	SCALE: 1" =200'
APPROVED BY: ORIGINAL SIGNED		
DATE:		ENGINEER

PLAN & PROFILE 240+00 TO 270+00

DCS–009


TERRAIN		FLAT BLACK LOAM	
OWNERSHIP & LINE LIST NO	DEAN RAMLO PARCEL 140	282+07	HARVEY & FAYE M. WAHL PARCEL 150
COUNTY & STATE	BROOKINGS	COUNTY,	SOUTH DAKOTA

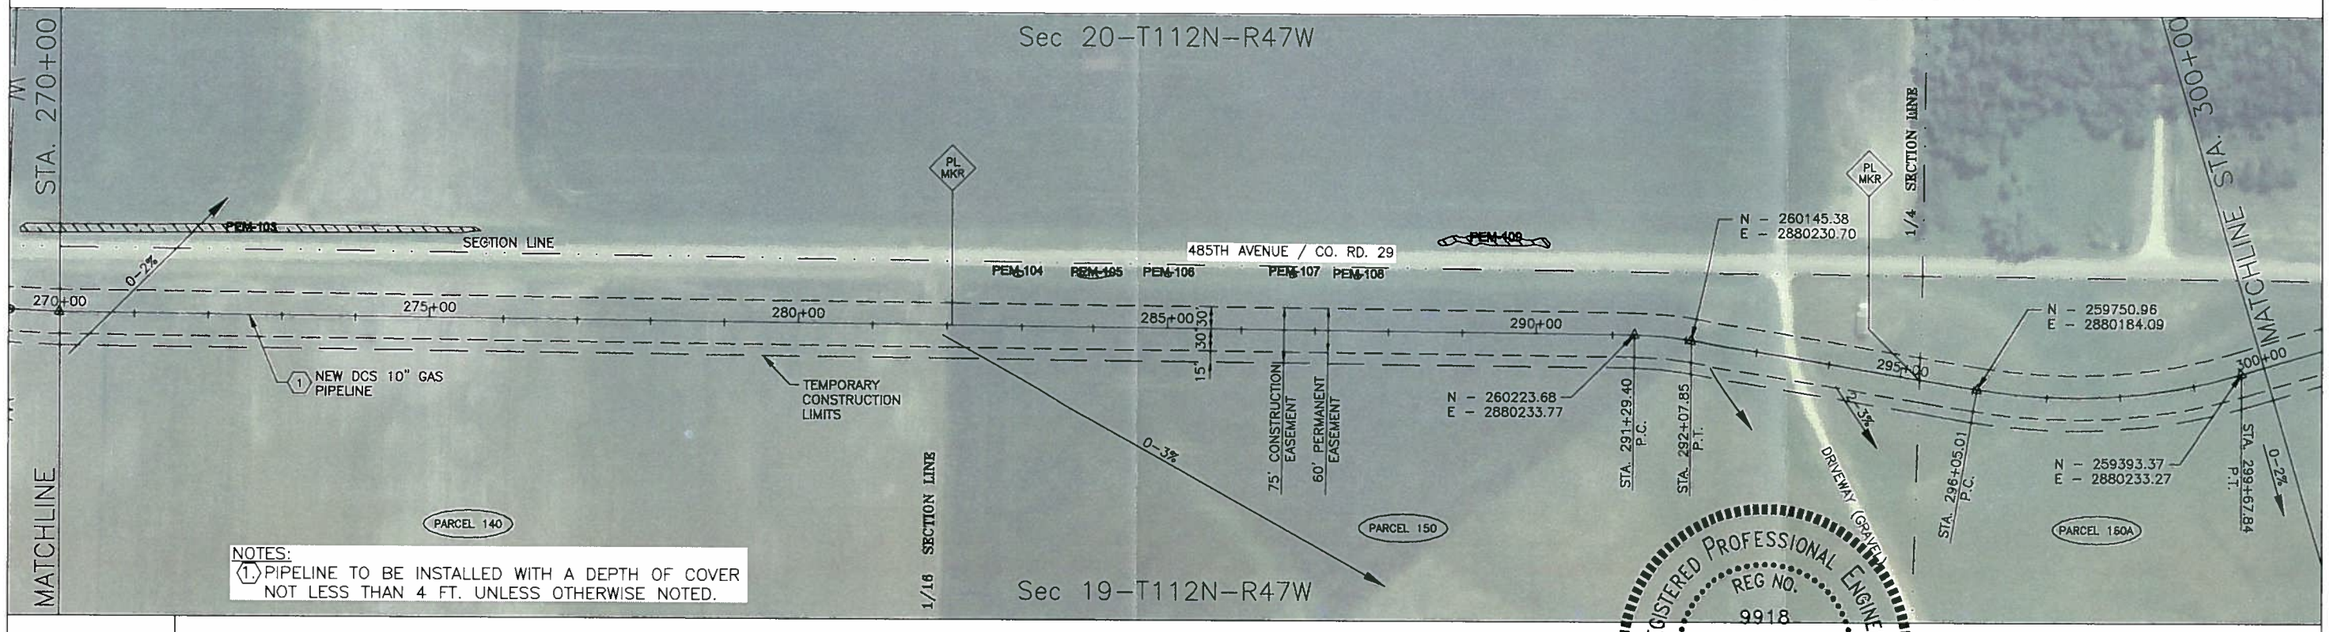

NOTES:
1. PIPELINE TO BE INSTALLED WITH A DEPTH OF COVER NOT LESS THAN 4 FT. UNLESS OTHERWISE NOTED.

REGISTERED PROFESSIONAL ENGINEER
REG NO. 9918
DAVID P. YEXLEY
SOUTH DAKOTA

VEGETATION	
CLASS LOCATION	CLASS I

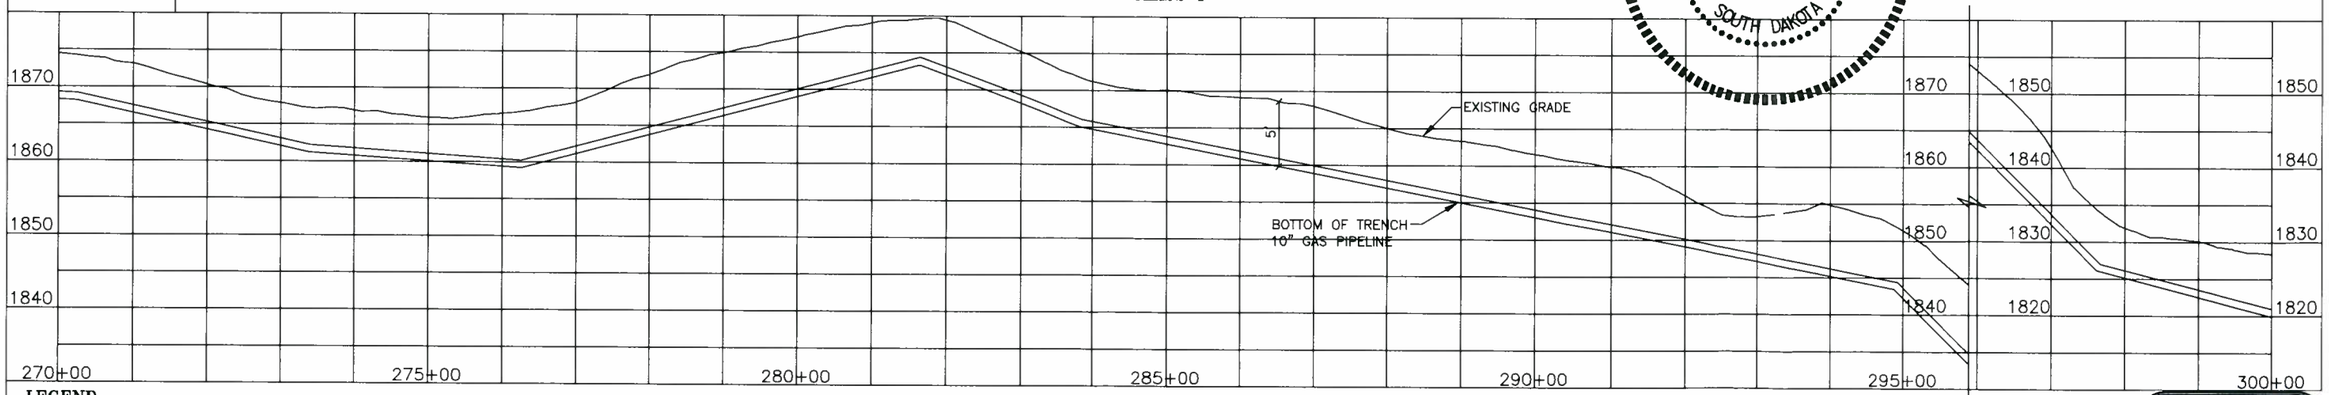

LEGEND

- RIGHT OF WAY
- PROPOSED 10" GAS PIPELINE
- EDGE OF PAVEMENT (EOG)
- CENTERLINE OF ROAD
- FENCE LINE (x x)
- SECTION LINE
- PROPERTY LINE
- OVERHEAD POWER (P)
- TREE LINE
- UNDERGROUND WATER LINE (W)
- UNDERGROUND CABLE (C)
- EXTRA WORK SPACE (EWS)
- TEMPORARY CONSTRUCTION LIMITS
- BUILDING
- FLOW ARROW

TEST STA. — TEST LEAD

PL MKR — PIPELINE MARKER

100' 200' 400'
SCALE IN FEET

ITEM NO.	MATERIAL LEGEND DESCRIPTION
1	-
2	-
3	-
4	-
5	-

BANNER
Engineering | Architecture | Surveying
409 22nd Avenue S. | PO Box 298
Brookings, South Dakota 57006
605.692.6342
www.bannerassociates.com
Designing Projects | Building Trust

REVISIONS				
No.	DATE		BY	CKD.

BASIN ELECTRIC POWER COOPERATIVE
A Touchstone Energy® Cooperative

MONTANA-DAKOTA UTILITIES CO.
A Division of MDU Resources Group, Inc.

DEER CREEK STATION GAS PIPELINE
DEUEL & BROOKINGS COUNTY, SOUTH DAKOTA
-

ORIGINAL:	LAST:	SCALE: 1" =200'
APPROVED BY: ORIGINAL SIGNED		
DATE:		ENGINEER

PLAN & PROFILE 270+00 TO 300+00


DCS-010

TERRAIN				*FLAT*	*BLACK*	*LOAM*	
OWNERSHIP & LINE LIST NO	*HARVEY & FAYE M. WAHL PARCEL 150*	308+58	*RONALD D. & MARLENE KJELDEN PARCEL 160A*	311+64	*RONALD D. & MARLENE KJELDEN PARCEL 160B*	323+43	*RONALD D. & MARLENE KJELDEN PARCEL 160C*
COUNTY & STATE	BROOKINGS		COUNTY,		SOUTH DAKOTA		


NOTES:
1. PIPELINE TO BE INSTALLED WITH A DEPTH OF COVER NOT LESS THAN 4 FT. UNLESS OTHERWISE NOTED.
2. SPECIAL WORKING CONDITIONS – WETLANDS STA. 307+43 TO STA. 308+54.
3. SPECIAL WORKING CONDITIONS – WETLANDS STA. 320+78 TO STA. 322+52.
4. SPECIAL WORKING CONDITIONS – WETLANDS STA. 323+88 TO STA. 327+75.
5. SPECIAL WORKING CONDITIONS – WETLANDS STA. 329+61 TO STA. 330+57.

TEST STATIONS	
#10	1–32 # ANODE

11. Station = 310+50.19, Offset = 45.00 RT.
12. Station = 310+49.73, Offset = 145.02 RT.
13. Northing = 258232.01, Easting = 2880182.34

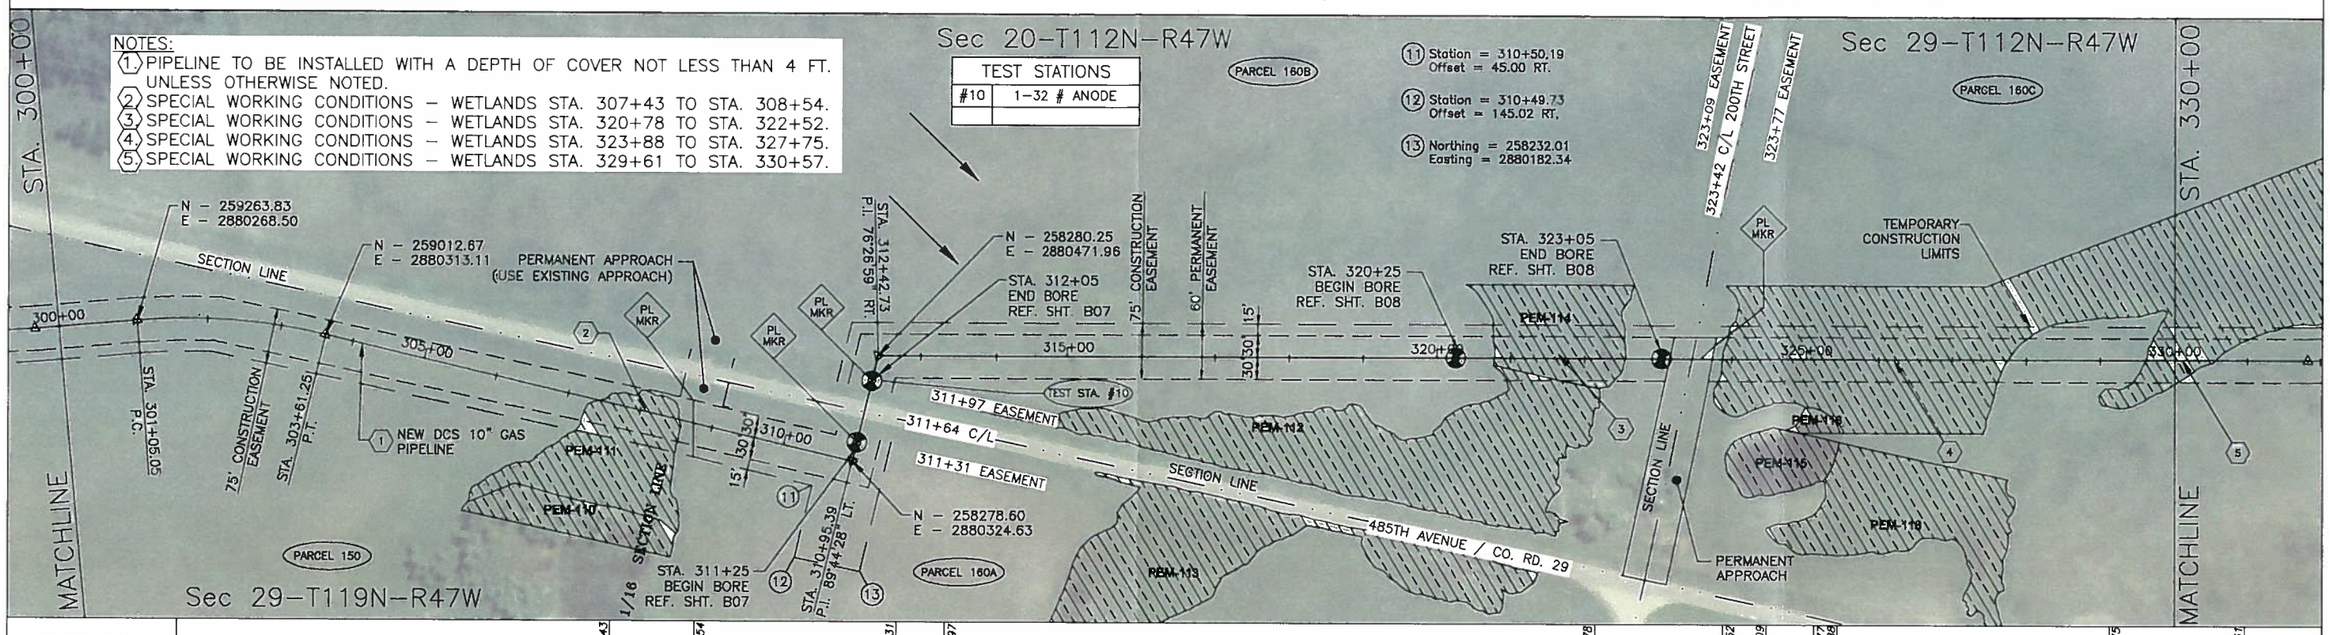

VEGETATION	307+43 WETLAND	308+54	311+31 ROAD	311+97	320+78 WETLAND	322+52	323+09 ROAD	323+77	323+88 WETLAND	327+75	329+61 WETLAND
CLASS LOCATION	CLASS I										

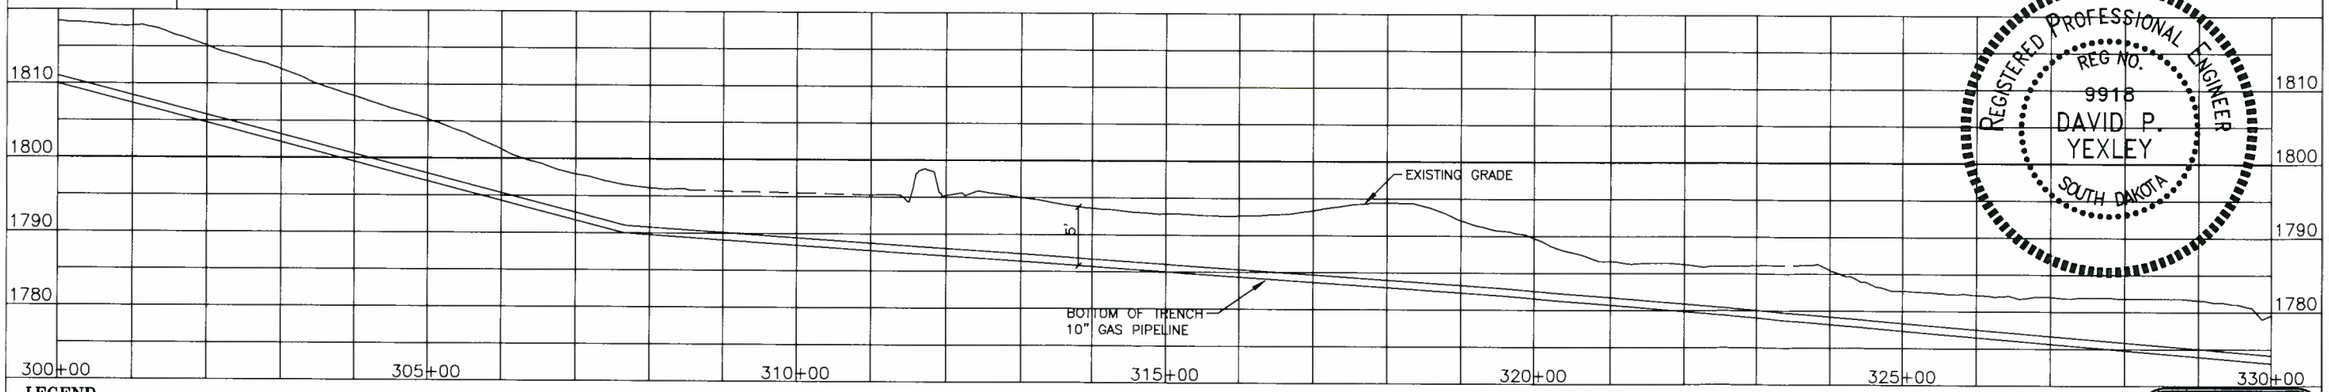

REGISTERED PROFESSIONAL ENGINEER
REG NO. 9918
DAVID P. YEXLEY
SOUTH DAKOTA

LEGEND

- RIGHT OF WAY
- PROPOSED 10" GAS PIPELINE
- EDGE OF PAVEMENT (EOG)
- CENTERLINE OF ROAD
- FENCE LINE (x x)
- SECTION LINE
- PROPERTY LINE
- OVERHEAD POWER (P)
- TREE LINE
- UNDERGROUND WATER LINE (W)
- UNDERGROUND CABLE (C)
- EXTRA WORK SPACE (EWS)
- TEMPORARY CONSTRUCTION LIMITS
- BUILDING
- FLOW ARROW

TEST STA. — TEST LEAD

PL MKR — PIPELINE MARKER

100' 200' 400' — SCALE IN FEET

MATERIAL LEGEND	
ITEM NO.	DESCRIPTION
1	–
2	–
3	–
4	–
5	–

BANNER
engineering | Architecture | Surveying
409 22nd Avenue S. | PO Box 298
Brookings, South Dakota 57006
605.692.6342
www.bannerassociates.com
Designing Projects | Building Trust

REVISIONS				
No.	DATE		BY	CKD.

BASIN ELECTRIC POWER COOPERATIVE
A Touchstone Energy® Cooperative

MONTANA-DAKOTA UTILITIES CO.
A Division of MDU Resources Group, Inc.


DEER CREEK STATION GAS PIPELINE
DEUEL & BROOKINGS COUNTY, SOUTH DAKOTA
–

ORIGINAL:	LAST:	SCALE: 1" =200'
APPROVED BY: ORIGINAL SIGNED		
DATE:		ENGINEER


PLAN & PROFILE 300+00 TO 330+00

DCS–011

TERRAIN			*FLAT*	*BLACK*	*LOAM*	
OWNERSHIP & LINE LIST NO	*RONALD D. & MARLENE KJELDEN PARCEL 160C*	338+39	*DAVID & MARY HEXEM PARCEL 170A*	352+64	*DAVID & MARY HEXEM PARCEL 170B*	
COUNTY & STATE	BROOKINGS		COUNTY,		SOUTH DAKOTA	

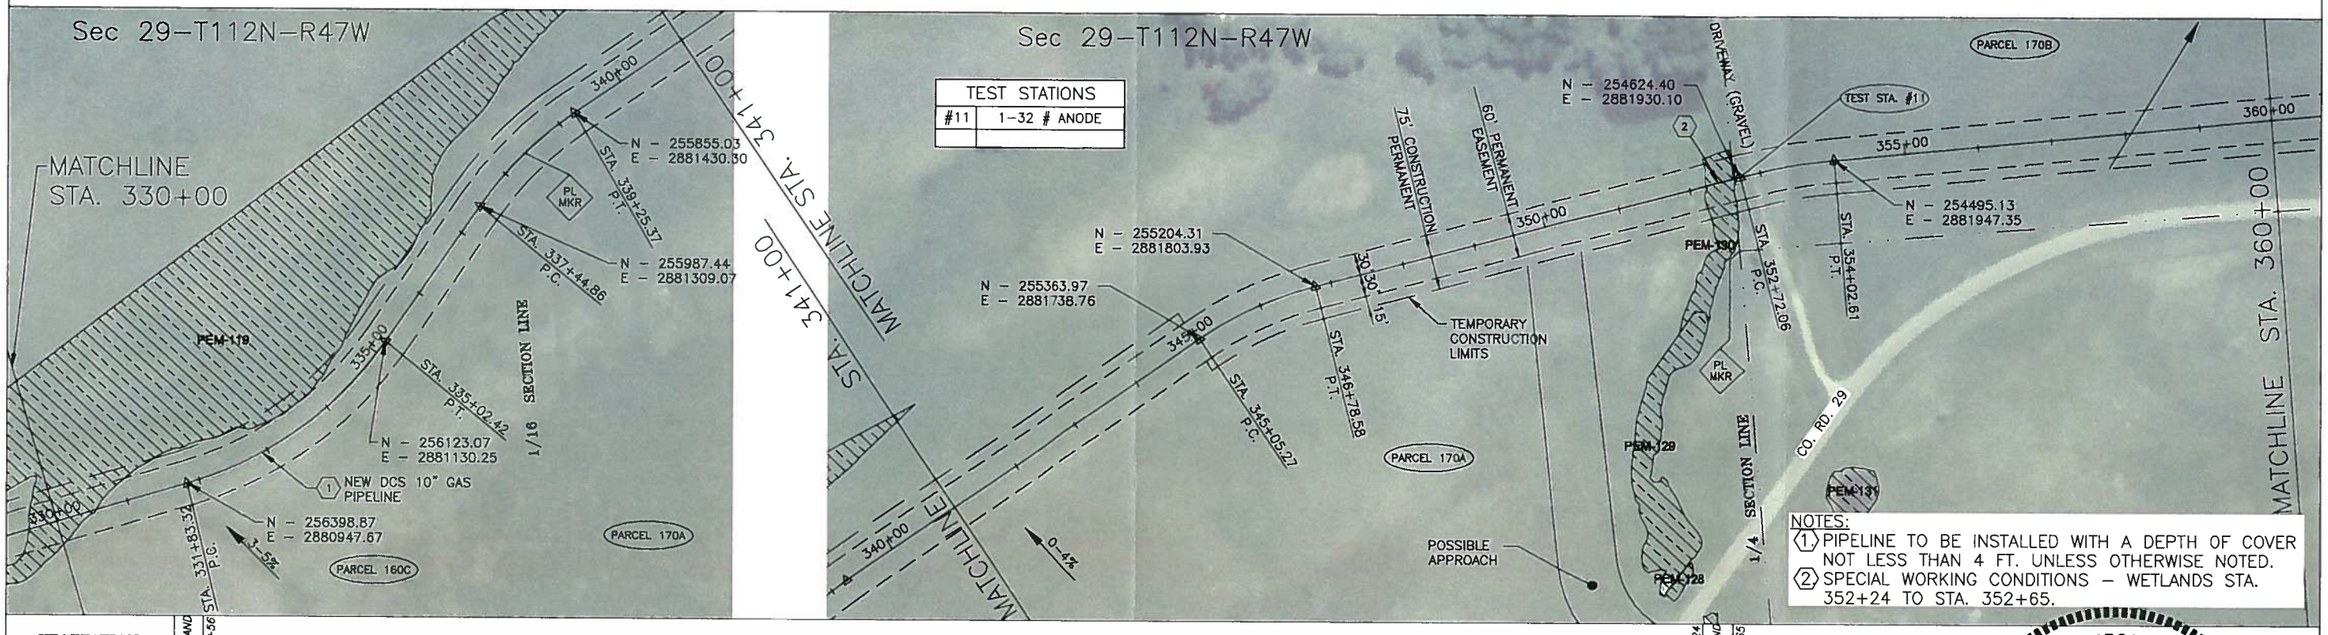

VEGETATION	WETLAND 330+56	STA.			WETLAND 352+24	352+65
CLASS LOCATION			CLASS I			

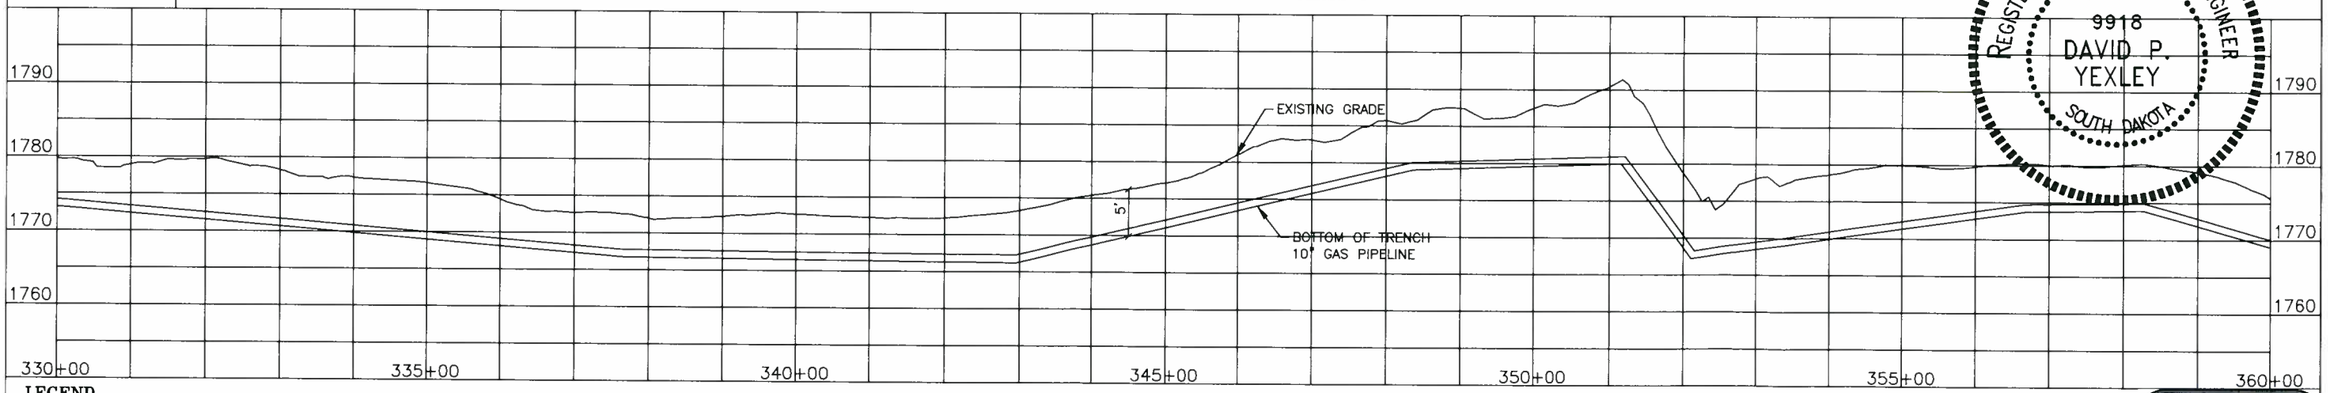

LEGEND

- RIGHT OF WAY
- PROPOSED 10" GAS PIPELINE
- EDGE OF PAVEMENT (EOG)
- CENTERLINE OF ROAD
- FENCE LINE (X–X)
- SECTION LINE
- PROPERTY LINE
- OVERHEAD POWER (P)
- TREE LINE
- UNDERGROUND WATER LINE (W)
- UNDERGROUND CABLE (C)
- EXTRA WORK SPACE (EWS)
- TEMPORARY CONSTRUCTION LIMITS
- BUILDING
- FLOW ARROW

TEST STA. — TEST LEAD

PI MKR — PIPELINE MARKER

100' 200' 400' — SCALE IN FEET

MATERIAL LEGEND	
ITEM NO.	DESCRIPTION
1	–
2	–
3	–
4	–
5	–

REGISTERED PROFESSIONAL ENGINEER
REG NO. 9918
DAVID P. YEXLEY
SOUTH DAKOTA

BANNER
Engineering | Architecture | Surveying
409 22nd Avenue S. | PO Box 298
Brookings, South Dakota 57006
605.692.6342
www.bannerassociates.com
Designing Projects | Building Trust

REVISIONS				
No.	DATE		BY	CKD.

BASIN ELECTRIC POWER COOPERATIVE
A Touchstone Energy® Cooperative

MONTANA-DAKOTA UTILITIES CO.
A Division of MDU Resources Group, Inc.

DEER CREEK STATION GAS PIPELINE
DEUEL & BROOKINGS COUNTY, SOUTH DAKOTA
–

ORIGINAL:	LAST:	SCALE: 1" =200'
APPROVED BY: ORIGINAL SIGNED		
DATE:		ENGINEER

PLAN & PROFILE 330+00 TO 360+00

DCS–012