

TERRAIN				FLAT	BLACK	LOAM	
OWNERSHIP & LINE LIST NO	DAVID & MARY HEXEM PARCEL 170B	365+91	LEONA MOEN PARCEL 170C	367+14	DAVID & MARY HEXEM PARCEL 170B	380+35	WILLIAM MOE PARCEL 180A
COUNTY & STATE	BROOKINGS		COUNTY,		SOUTH DAKOTA		

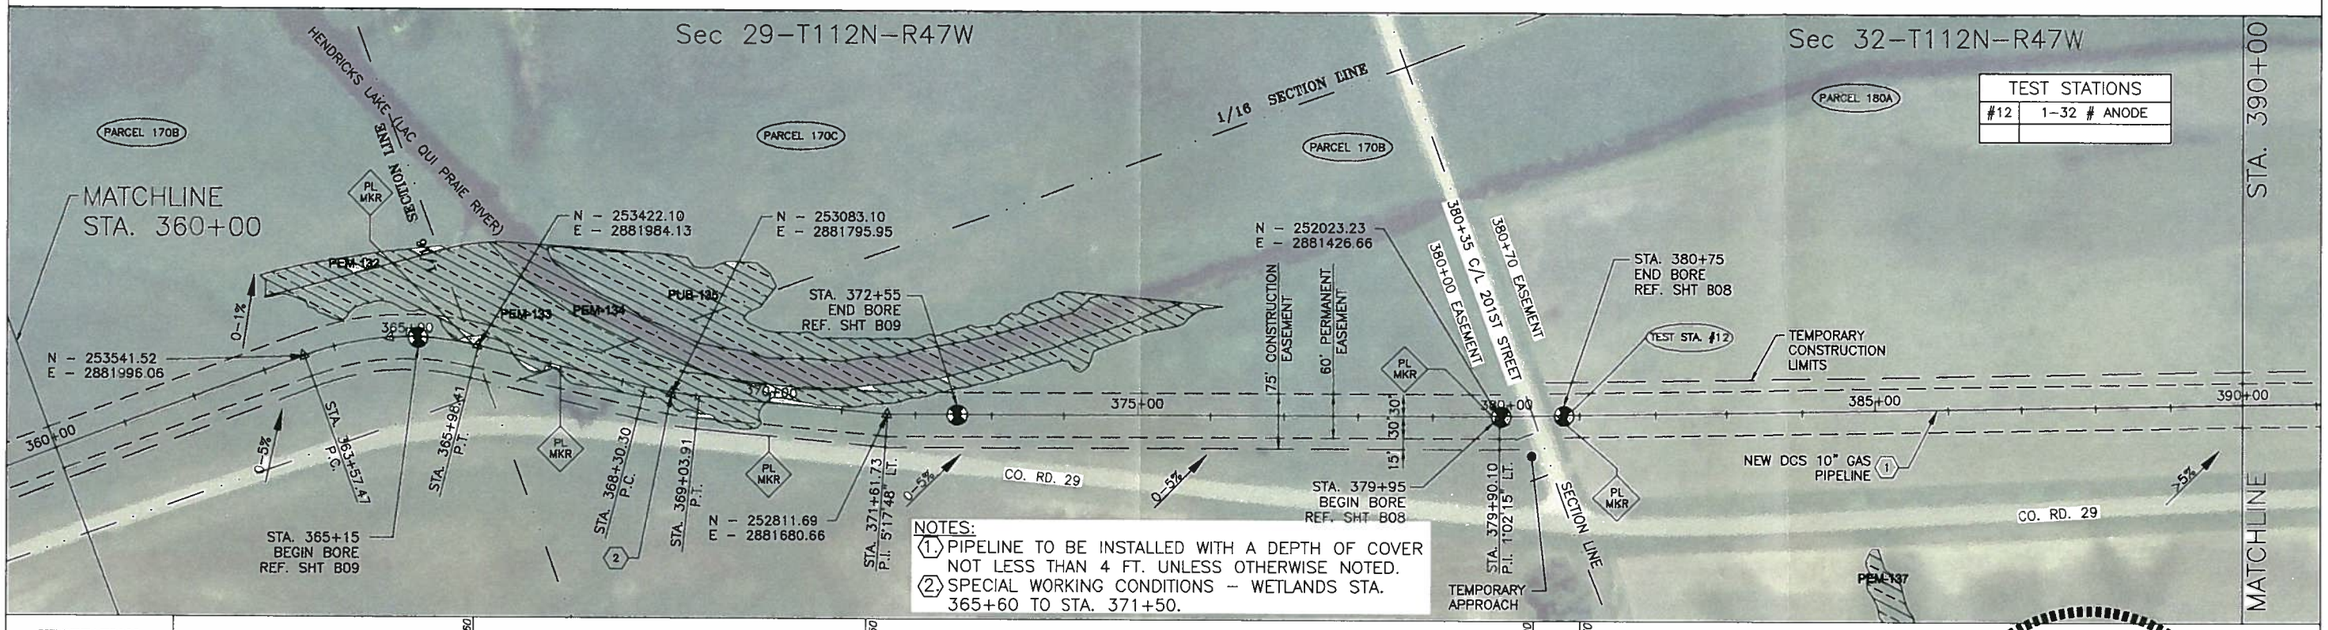

VEGETATION		365+60	WETLAND	371+50		380+00	ROAD 380+70
CLASS LOCATION	CLASS I						

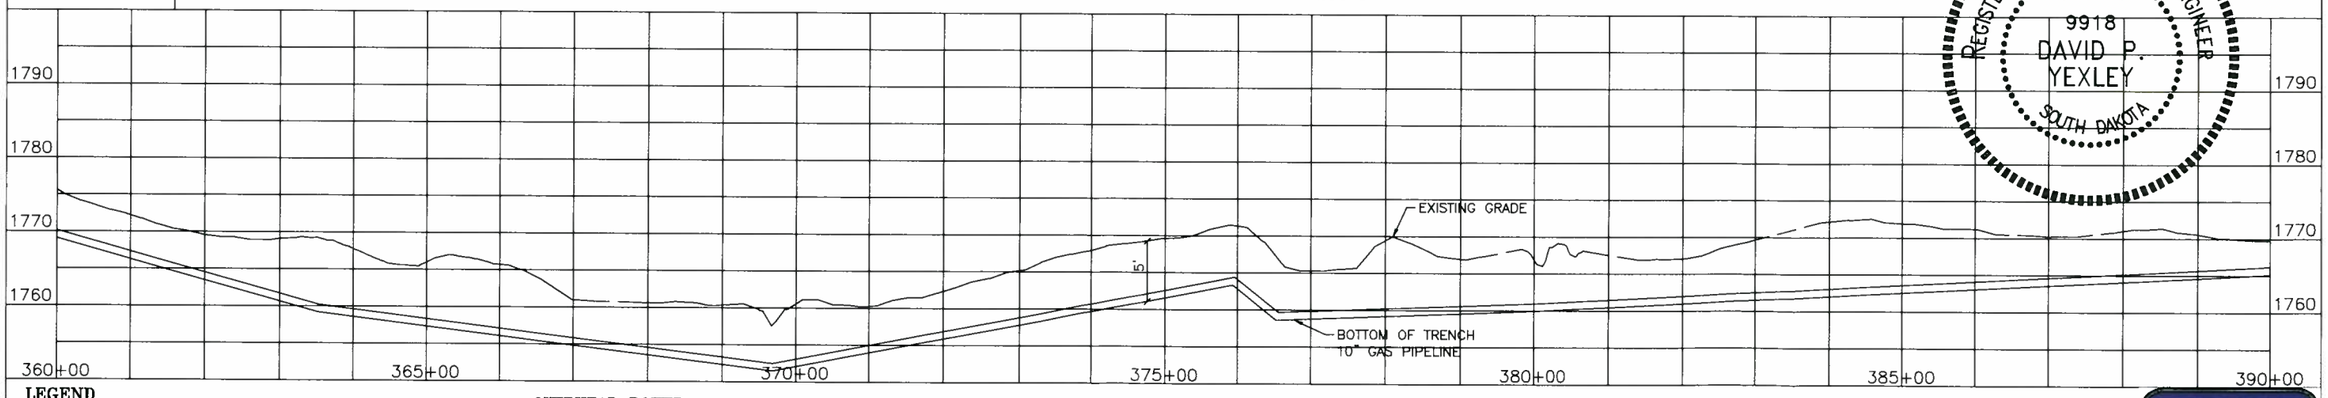

REGISTERED PROFESSIONAL ENGINEER
REG NO. 9918
DAVID P. YEXLEY
SOUTH DAKOTA

LEGEND

- RIGHT OF WAY
- PROPOSED 10" GAS PIPELINE
- EDGE OF PAVEMENT (EOG)
- CENTERLINE OF ROAD
- FENCE LINE (x-x)
- SECTION LINE
- PROPERTY LINE
- OVERHEAD POWER (P)
- TREE LINE
- UNDERGROUND WATER LINE (W)
- UNDERGROUND CABLE (C)
- EXTRA WORK SPACE (EWS)
- TEMPORARY CONSTRUCTION LIMITS
- BUILDING
- FLOW ARROW

TEST STA. — TEST LEAD

PL MKR — PIPELINE MARKER

100' 200' 400'
SCALE IN FEET

MATERIAL LEGEND	
ITEM NO.	DESCRIPTION
1	-
2	-
3	-
4	-
5	-

BANNER
409 22nd Avenue S. | PO Box 298
Brookings, South Dakota 57006
605.692.6342
www.bannerassociates.com
Designing Projects | Building Trust

REVISIONS				
No.	DATE		BY	CKD.

BASIN ELECTRIC POWER COOPERATIVE
A Touchstone Energy® Cooperative

MONTANA-DAKOTA UTILITIES CO.
A Division of MDU Resources Group, Inc.


DEER CREEK STATION GAS PIPELINE
DEUEL & BROOKINGS COUNTY, SOUTH DAKOTA

ORIGINAL:	LAST:	SCALE: 1" =200'
APPROVED BY: ORIGINAL SIGNED		
DATE:		ENGINEER


PLAN & PROFILE 360+00 TO 390+00

DCS-013

TERRAIN		FLAT BLACK LOAM	
OWNERSHIP & LINE LIST NO	WILLIAM MOE PARCEL 180A	407+30	WILLIAM MOE PARCEL 180B
COUNTY & STATE	BROOKINGS	COUNTY,	SOUTH DAKOTA

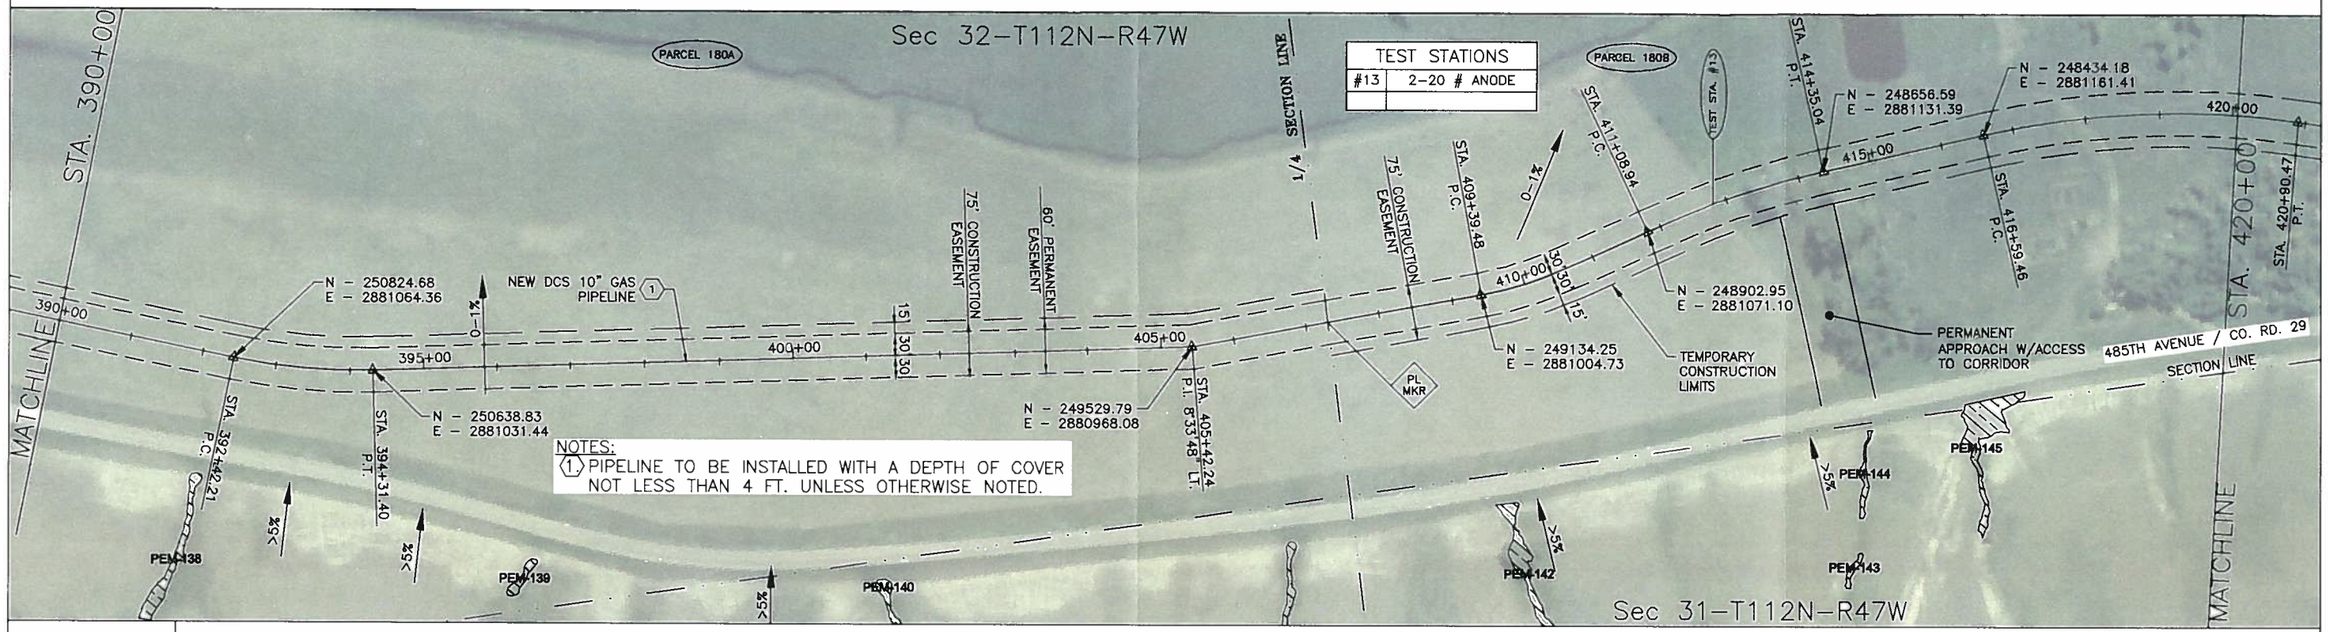

VEGETATION	
CLASS LOCATION	CLASS I

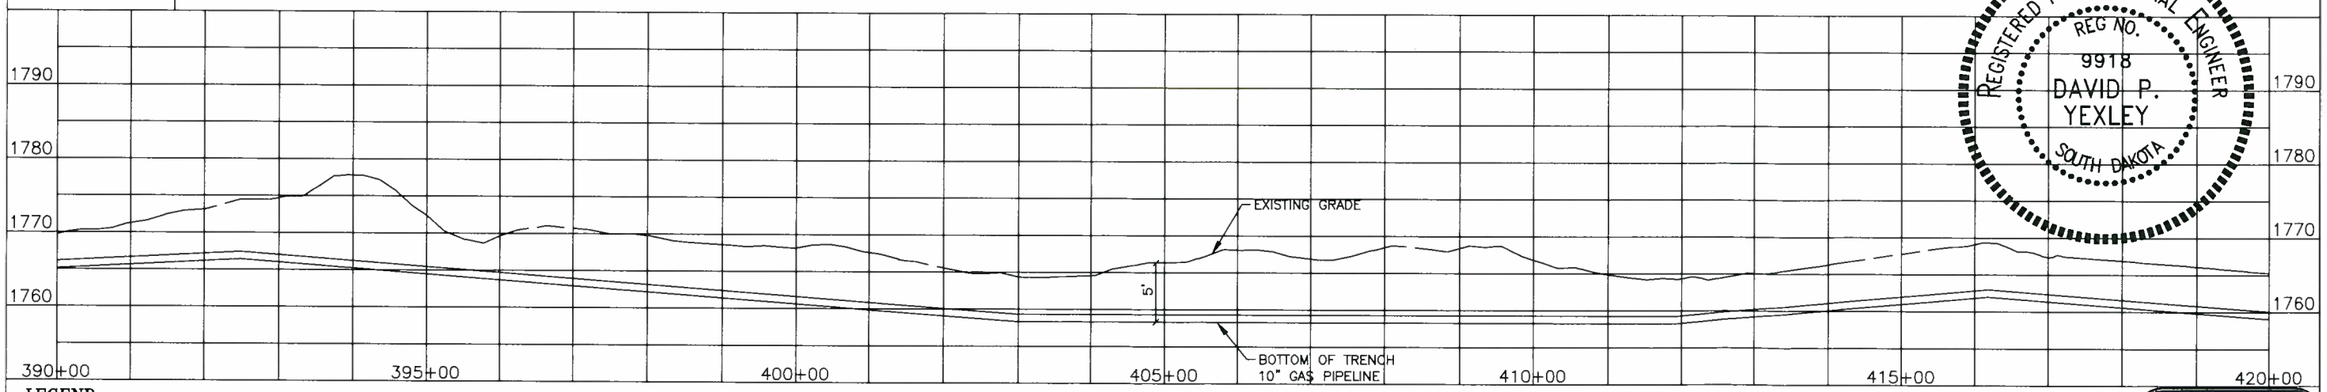

REGISTERED PROFESSIONAL ENGINEER
REG NO. 9918
DAVID P. YEXLEY
SOUTH DAKOTA

LEGEND

- RIGHT OF WAY
- PROPOSED 10" GAS PIPELINE
- EDGE OF PAVEMENT (EOG)
- CENTERLINE OF ROAD
- FENCE LINE (x x)
- SECTION LINE
- PROPERTY LINE
- OVERHEAD POWER (P)
- TREE LINE
- UNDERGROUND WATER LINE (W)
- UNDERGROUND CABLE (C)
- EXTRA WORK SPACE (EWS)
- TEMPORARY CONSTRUCTION LIMITS
- BUILDING
- FLOW ARROW

TEST STA. — TEST LEAD

PL MKR — PIPELINE MARKER

100' 200' 400'
SCALE IN FEET

MATERIAL LEGEND	
ITEM NO.	DESCRIPTION
1	-
2	-
3	-
4	-
5	-

BANNER Engineering | Architecture | Surveying
409 22nd Avenue S. | PO Box 298
Brookings, South Dakota 57006
605.692.6342
www.bannerassociates.com
Designing Projects | Building Trust

REVISIONS

No.	DATE		BY	CKD.


BASIN ELECTRIC POWER COOPERATIVE
A Touchstone Energy® Cooperative

MONTANA-DAKOTA UTILITIES CO.
A Division of MDU Resources Group, Inc.

DEER CREEK STATION GAS PIPELINE
DEUEL & BROOKINGS COUNTY, SOUTH DAKOTA
-

ORIGINAL: LAST: SCALE: 1" =200'
APPROVED BY: ORIGINAL SIGNED
DATE: ENGINEER
PLAN & PROFILE 390+00 TO 420+00
DCS-014


TERRAIN			FLAT	BLACK	LOAM
OWNERSHIP & LINE LIST NO	WILLIAM MOE PARCEL 180B	433+90	LEONA MOEN & IRENE LOVEJOY PARCEL 190	435+43	DANIEL J. & KRISTI G. LUTGEN PARCEL 200A
COUNTY & STATE	BROOKINGS		COUNTY,		SOUTH DAKOTA

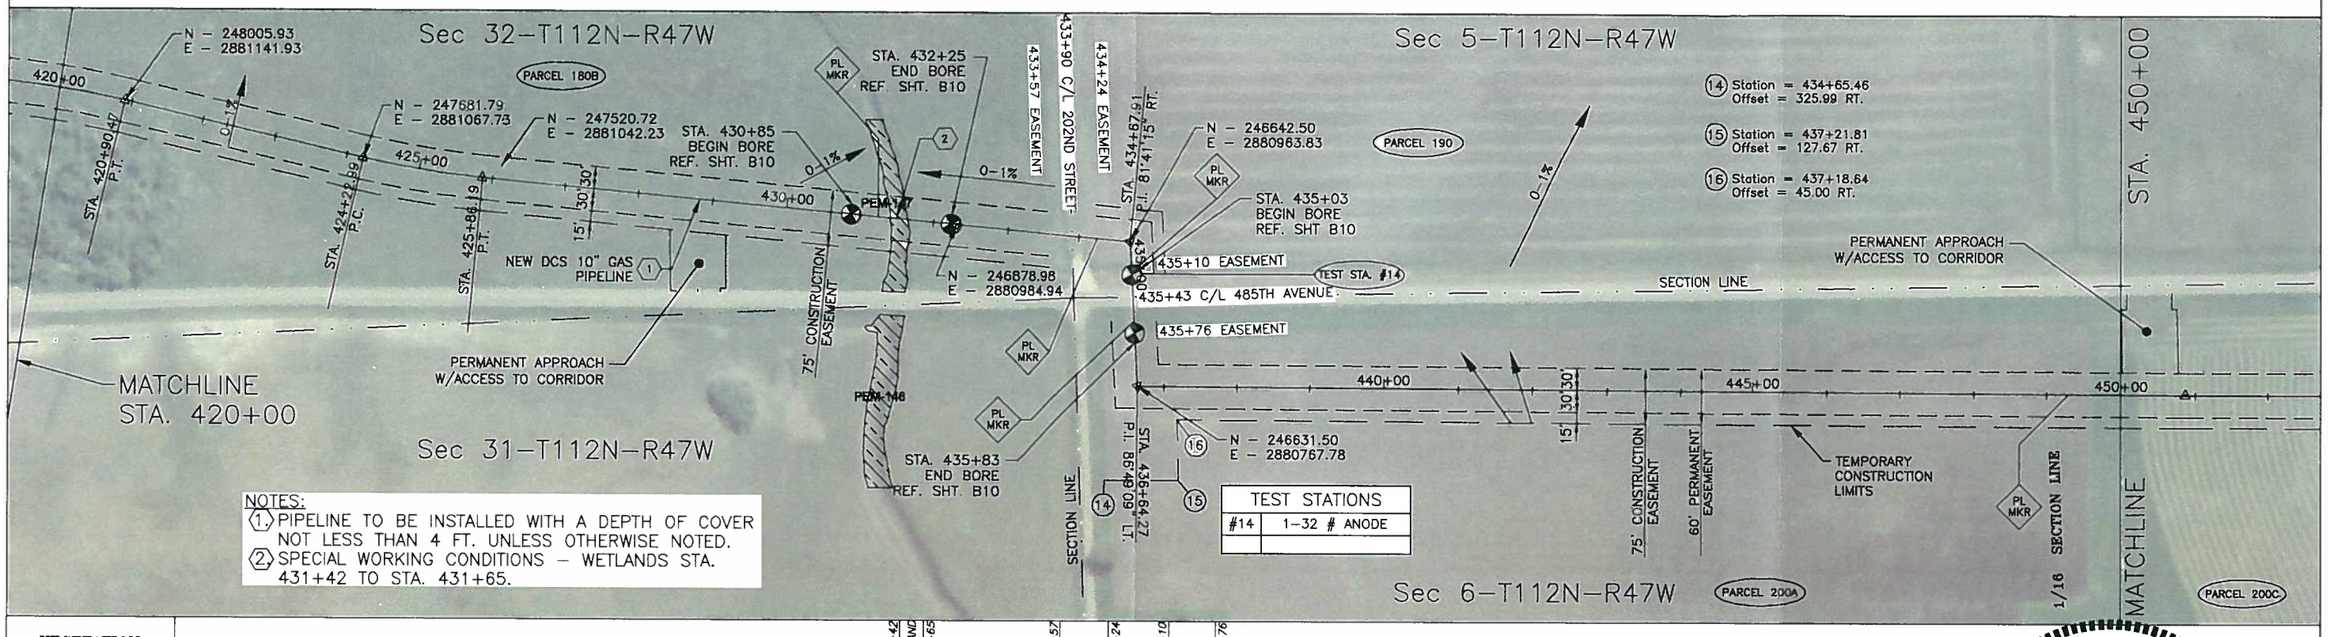

NOTES:
1. PIPELINE TO BE INSTALLED WITH A DEPTH OF COVER NOT LESS THAN 4 FT. UNLESS OTHERWISE NOTED.
2. SPECIAL WORKING CONDITIONS – WETLANDS STA. 431+42 TO STA. 431+65.

TEST STATIONS	
#14	1-32 # ANODE

VEGETATION													
CLASS LOCATION	CLASS I												

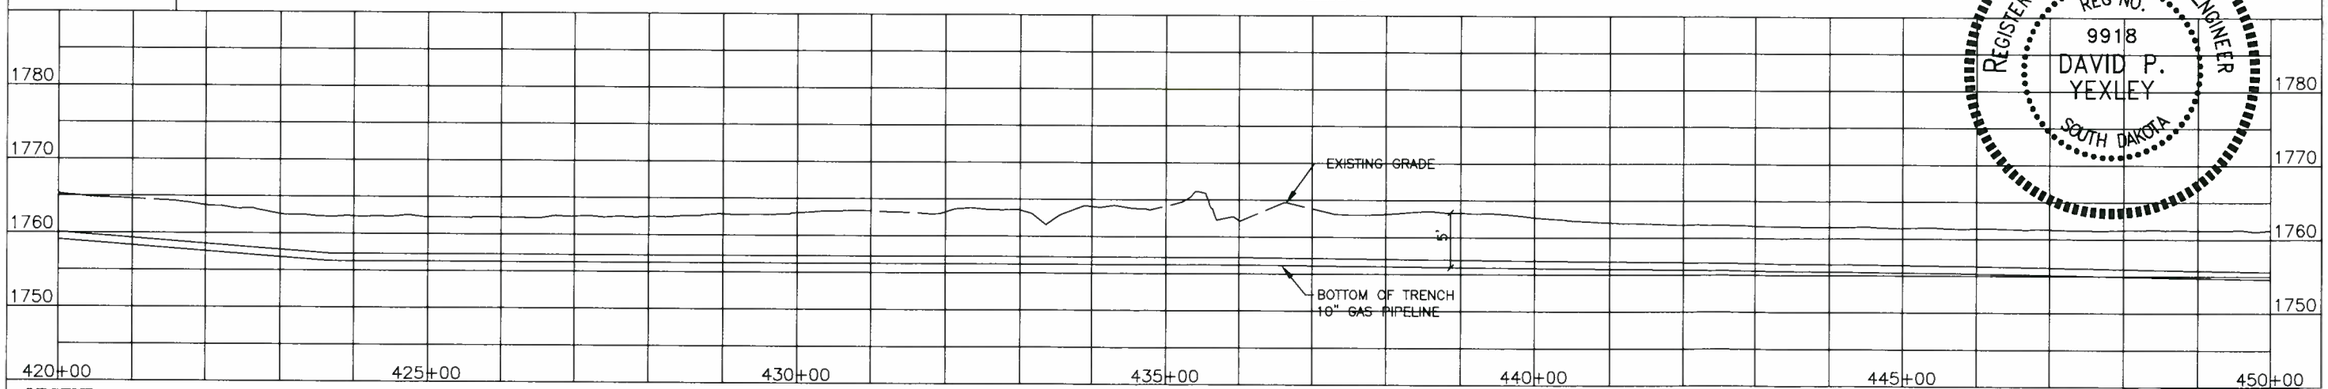

REGISTERED PROFESSIONAL ENGINEER
REG NO. 9918
DAVID P. YEXLEY
SOUTH DAKOTA

LEGEND

RIGHT OF WAY		OVERHEAD POWER	P
PROPOSED 10" GAS PIPELINE		TREE LINE	
EDGE OF PAVEMENT	EOG	UNDERGROUND WATER LINE	W
CENTERLINE OF ROAD		UNDERGROUND CABLE	C
FENCE LINE	X X	EXTRA WORK SPACE	EWS
SECTION LINE		TEMPORARY CONSTRUCTION LIMITS	
PROPERTY LINE		BUILDING	
		FLOW ARROW	

TEST STA. — TEST LEAD

PL MKR — PIPELINE MARKER

100' 200' 400'
SCALE IN FEET

MATERIAL LEGEND	
ITEM NO.	DESCRIPTION
1	-
2	-
3	-
4	-
5	-

REVISIONS				
No.	DATE		BY	CK'D.

BASIN ELECTRIC POWER COOPERATIVE
A Touchstone Energy® Cooperative


MONTANA-DAKOTA UTILITIES CO.
A Division of MDU Resources Group, Inc.

DEER CREEK STATION GAS PIPELINE
DEUEL & BROOKINGS COUNTY, SOUTH DAKOTA
-

ORIGINAL: LAST: SCALE: 1" =200'
APPROVED BY: ORIGINAL SIGNED
DATE: ENGINEER
PLAN & PROFILE 420+00 TO 450+00
DCS-015


BANNER
engineering | Architecture | Surveying
409 22nd Avenue S. | PO Box 298
Brookings, South Dakota 57006
605.692.6342
www.bannerassociates.com
Designing Projects | Building Trust

TERRAIN		FLAT BLACK LOAM	
OWNERSHIP & LINE LIST NO	DANIEL J. & KRISTI G. LUTGEN PARCEL 200A	462+44	DANIEL J. & KRISTI G. LUTGEN PARCEL 200C
COUNTY & STATE	BROOKINGS	COUNTY,	SOUTH DAKOTA

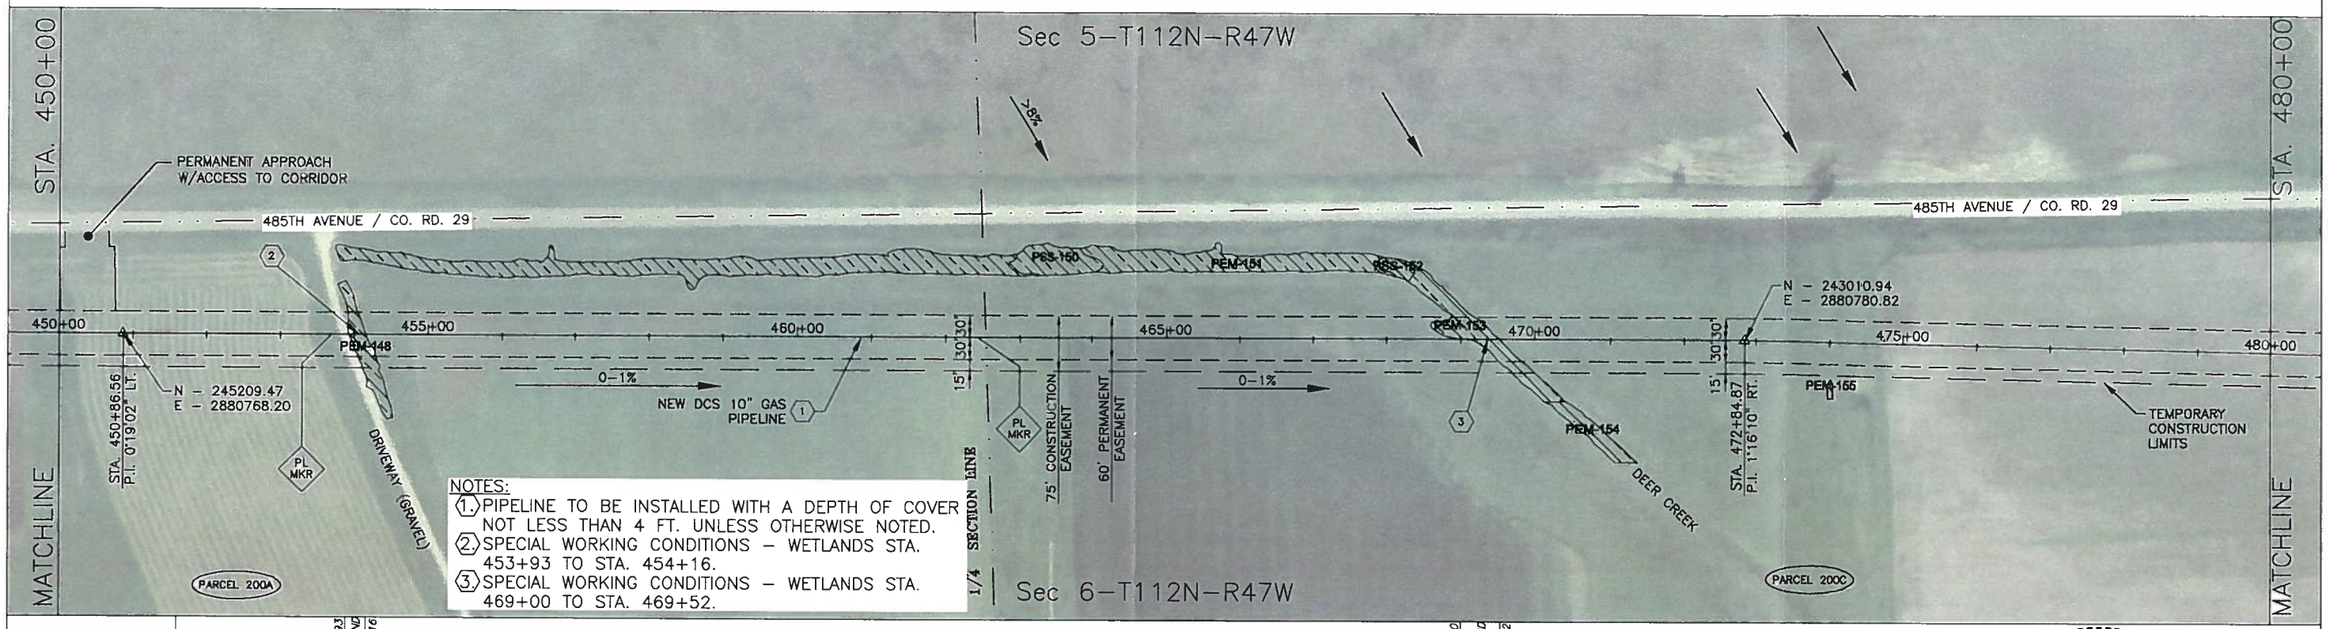

NOTES:
1. PIPELINE TO BE INSTALLED WITH A DEPTH OF COVER NOT LESS THAN 4 FT. UNLESS OTHERWISE NOTED.
2. SPECIAL WORKING CONDITIONS – WETLANDS STA. 453+93 TO STA. 454+16.
3. SPECIAL WORKING CONDITIONS – WETLANDS STA. 469+00 TO STA. 469+52.

VEGETATION		453+93 WETLAND 454+16	469+00 WETLAND 469+52
CLASS LOCATION	CLASS I		

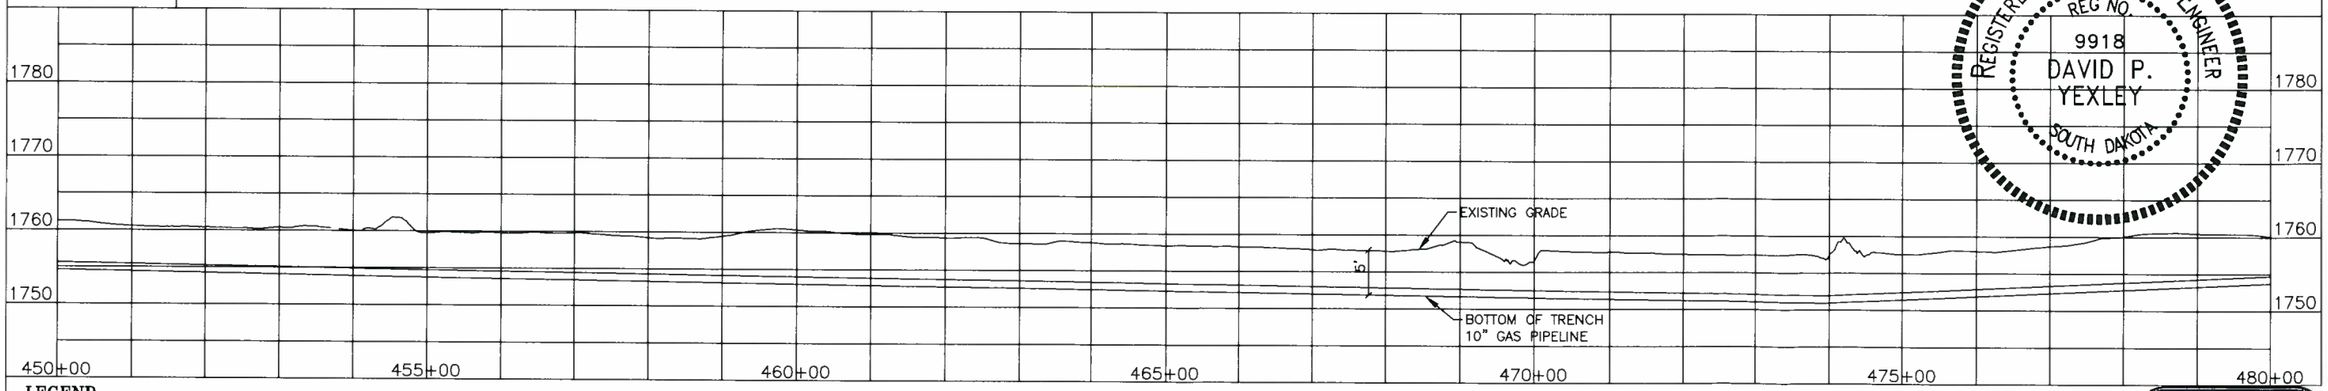

REGISTERED PROFESSIONAL ENGINEER
REG NO. 9918
DAVID P. YEXLEY
SOUTH DAKOTA

LEGEND

- RIGHT OF WAY
- PROPOSED 10" GAS PIPELINE
- EDGE OF PAVEMENT (EOG)
- CENTERLINE OF ROAD
- FENCE LINE (x-x)
- SECTION LINE
- PROPERTY LINE
- OVERHEAD POWER (P)
- TREE LINE
- UNDERGROUND WATER LINE (W)
- UNDERGROUND CABLE (C)
- EXTRA WORK SPACE (EWS)
- TEMPORARY CONSTRUCTION LIMITS
- BUILDING
- FLOW ARROW

TEST STA — TEST LEAD

PL MKR — PIPELINE MARKER

100' 200' 400'
SCALE IN FEET

ITEM NO.	MATERIAL LEGEND DESCRIPTION
1	-
2	-
3	-
4	-
5	-

BANNER
Engineering | Architecture | Surveying
409 22nd Avenue S. | PO Box 298
Brookings, South Dakota 57006
605.692.6342
www.bannerassociates.com
Designing Projects | Building Trust

REVISIONS				
No.	DATE		BY	CKD.

BASIN ELECTRIC POWER COOPERATIVE
A Touchstone Energy® Cooperative

MONTANA-DAKOTA UTILITIES CO.
A Division of MDU Resources Group, Inc.


DEER CREEK STATION GAS PIPELINE
DEUEL & BROOKINGS COUNTY, SOUTH DAKOTA
-

ORIGINAL:	LAST:	SCALE: 1" =200'
APPROVED BY: ORIGINAL SIGNED		
DATE:		ENGINEER

PLAN & PROFILE 450+00 TO 480+00

DCS-016


TERRAIN	FLAT BLACK LOAM		
OWNERSHIP & LINE LIST NO	DANIEL J. & KRISTI G. LUTGEN PARCEL 200C	489+03	VERNELLE CLAYTON PARCEL 210
COUNTY & STATE	BROOKINGS COUNTY, SOUTH DAKOTA		

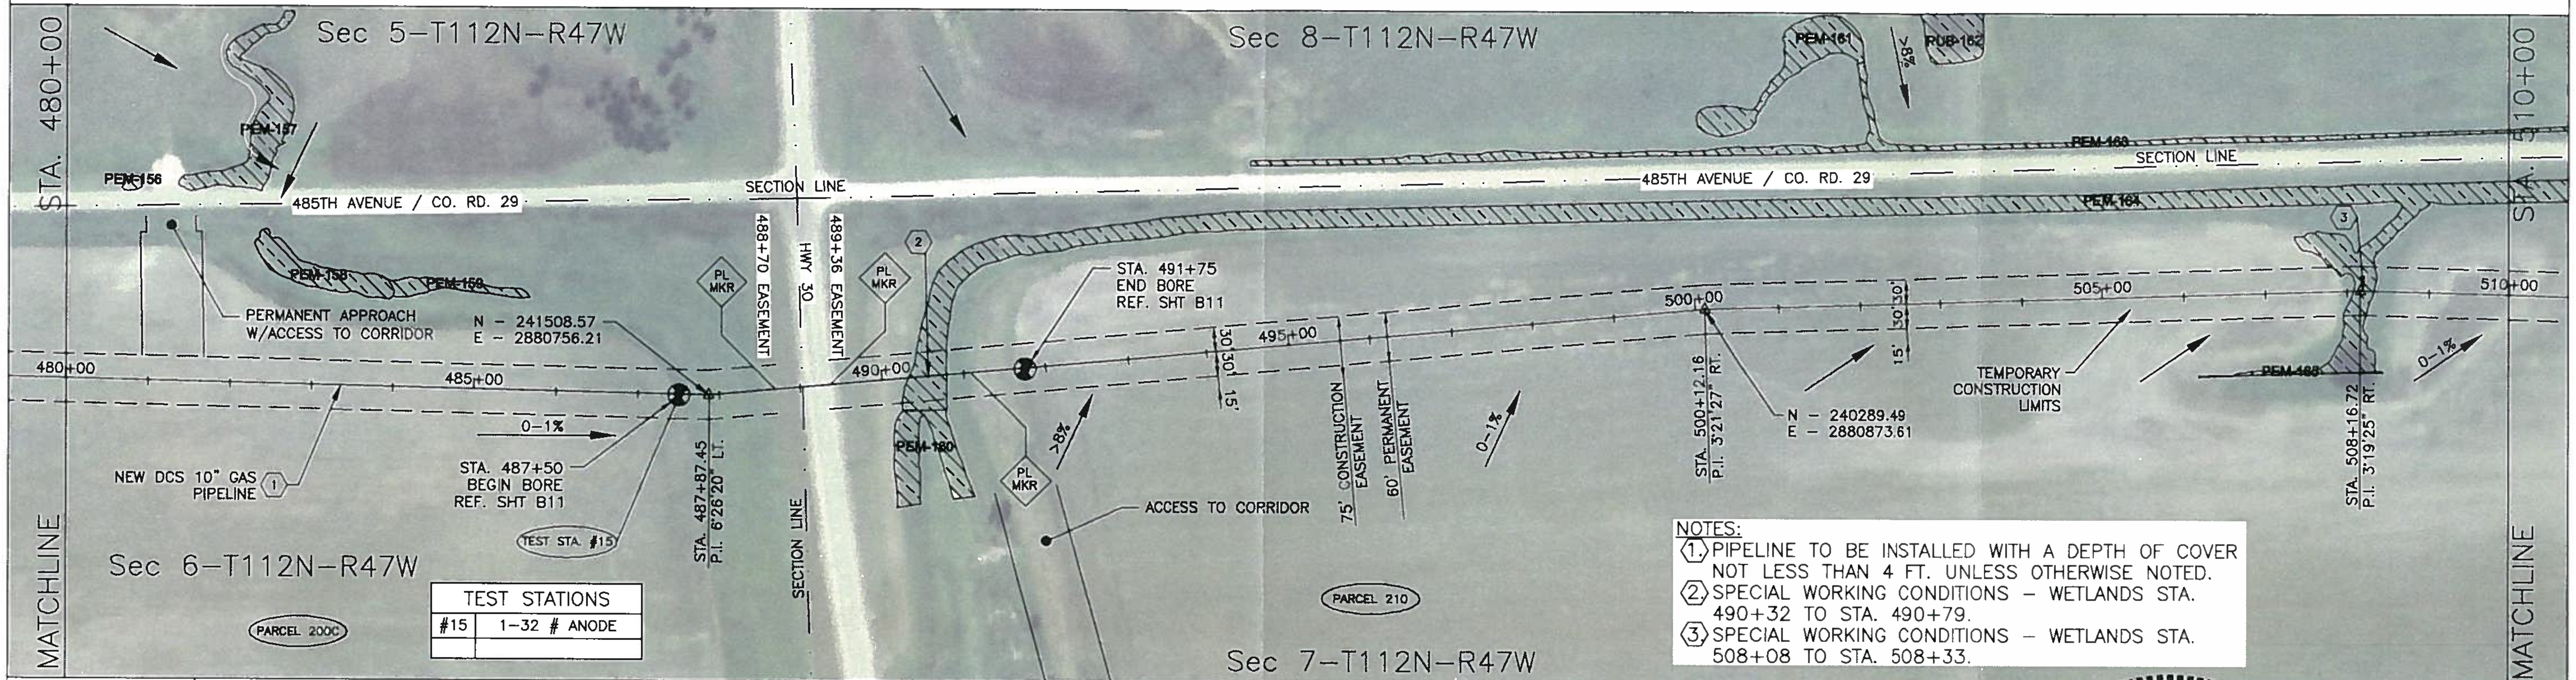

TEST STATIONS	
#15	1-32 # ANODE

NOTES:
1. PIPELINE TO BE INSTALLED WITH A DEPTH OF COVER NOT LESS THAN 4 FT. UNLESS OTHERWISE NOTED.
2. SPECIAL WORKING CONDITIONS – WETLANDS STA. 490+32 TO STA. 490+79.
3. SPECIAL WORKING CONDITIONS – WETLANDS STA. 508+08 TO STA. 508+33.

VEGETATION	488+70	ROAD	489+36	490+32	WETLAND	490+79	508+08 WETLAND 508+33	
CLASS LOCATION	CLASS I							

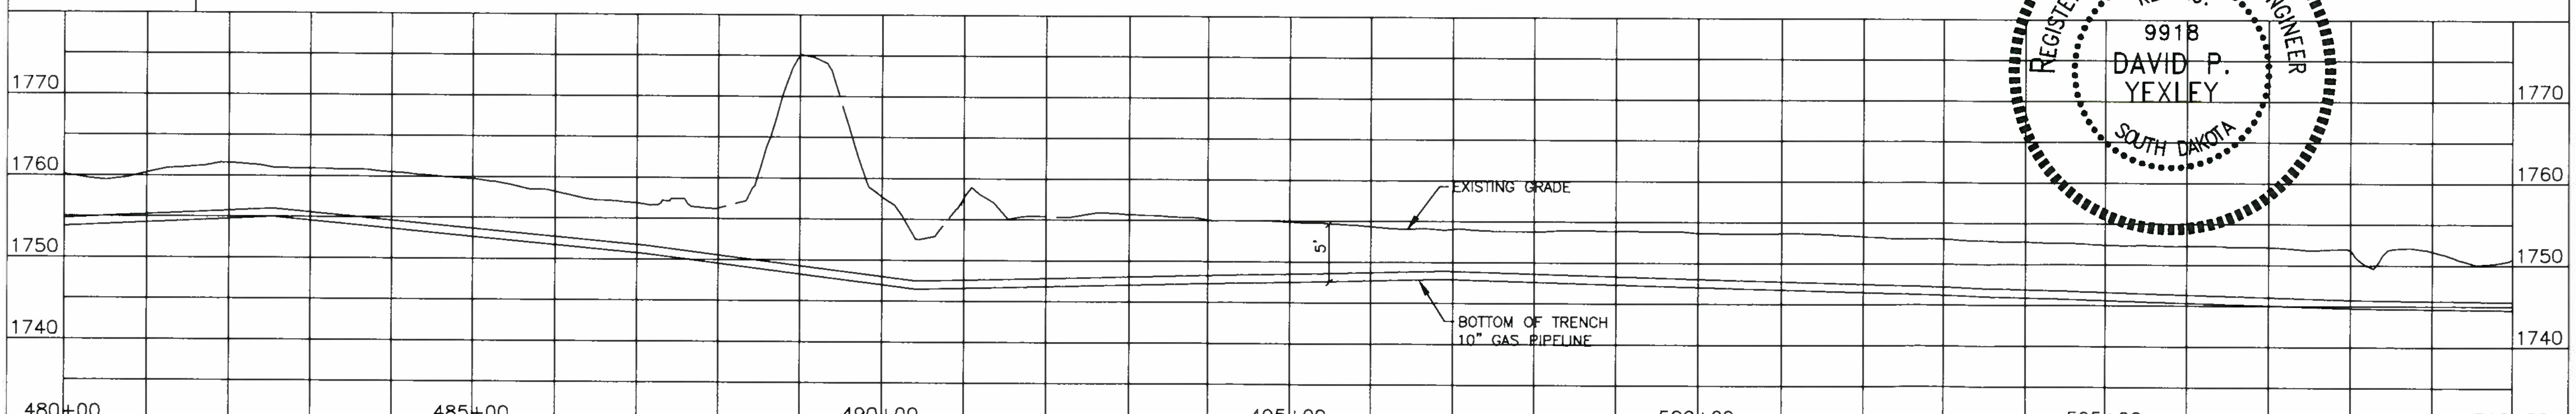

REGISTERED PROFESSIONAL ENGINEER
REG NO. 9918
DAVID P. YEXLEY
SOUTH DAKOTA

LEGEND
- RIGHT OF WAY
- PROPOSED 10" GAS PIPELINE
- EDGE OF PAVEMENT (EOG)
- CENTERLINE OF ROAD
- FENCE LINE (x)
- SECTION LINE
- PROPERTY LINE
- OVERHEAD POWER (P)
- TREE LINE
- UNDERGROUND WATER LINE (W)
- UNDERGROUND CABLE (C)
- EXTRA WORK SPACE (EWS)
- TEMPORARY CONSTRUCTION LIMITS
- BUILDING
- FLOW ARROW

TEST STA. — TEST LEAD
PL MKR — PIPELINE MARKER

100' 200' 400'
SCALE IN FEET

MATERIAL LEGEND	
ITEM NO.	DESCRIPTION
1	–
2	–
3	–
4	–
5	–

BANNER
Engineering | Architecture | Surveying
409 22nd Avenue S. | PO Box 298
Brookings, South Dakota 57006
605.692.6342
www.bannerassociates.com
Designing Projects | Building Trust

REVISIONS				
No.	DATE		BY	CKD.


BASIN ELECTRIC POWER COOPERATIVE
A Touchstone Energy® Cooperative

MONTANA-DAKOTA UTILITIES CO.
A Division of MDU Resources Group, Inc.

DEER CREEK STATION GAS PIPELINE
DEUEL & BROOKINGS COUNTY, SOUTH DAKOTA
–


ORIGINAL:	LAST:	SCALE: 1" =200'
APPROVED BY: ORIGINAL SIGNED DATE: ENGINEER		
PLAN & PROFILE 480+00 TO 510+00		
DCS-017		

TERRAIN			FLAT	BLACK LOAM
OWNERSHIP & LINE LIST NO	VERNELLE CLAYTON PARCEL 210	515+62		KEVIN J. & JENNIFER M. MORAVETZ PARCEL 220
COUNTY & STATE	BROOKINGS		COUNTY,	SOUTH DAKOTA

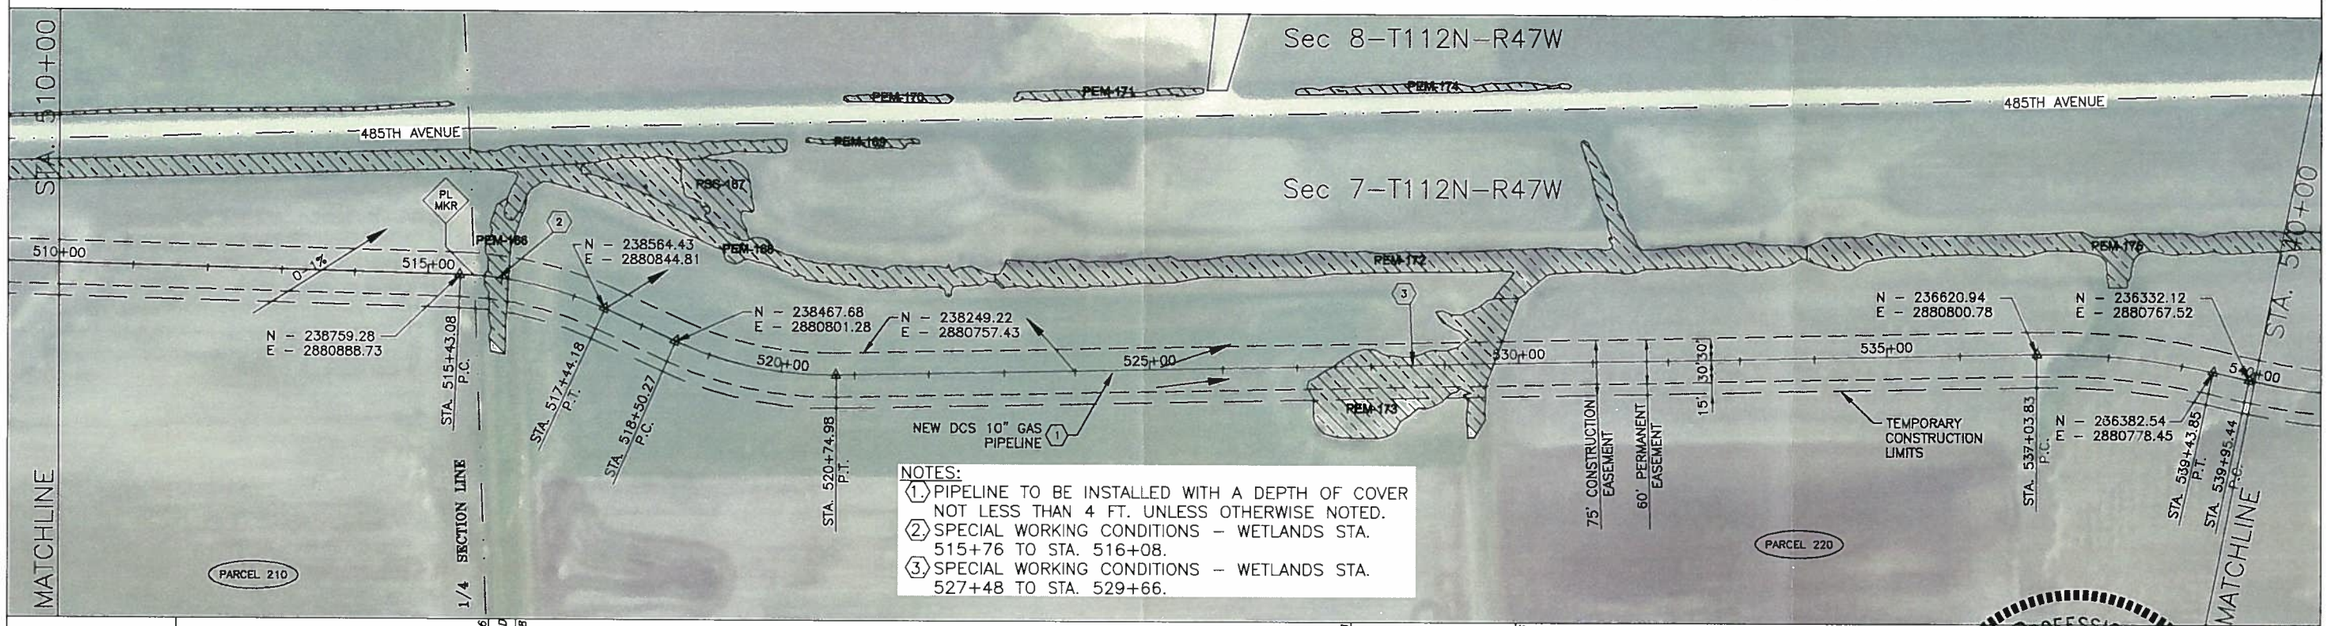

NOTES:
1. PIPELINE TO BE INSTALLED WITH A DEPTH OF COVER NOT LESS THAN 4 FT. UNLESS OTHERWISE NOTED.
2. SPECIAL WORKING CONDITIONS – WETLANDS STA. 515+76 TO STA. 516+08.
3. SPECIAL WORKING CONDITIONS – WETLANDS STA. 527+48 TO STA. 529+66.

VEGETATION		515+76 WETLAND 516+08		527+48 WETLAND 529+66
CLASS LOCATION	CLASS I			

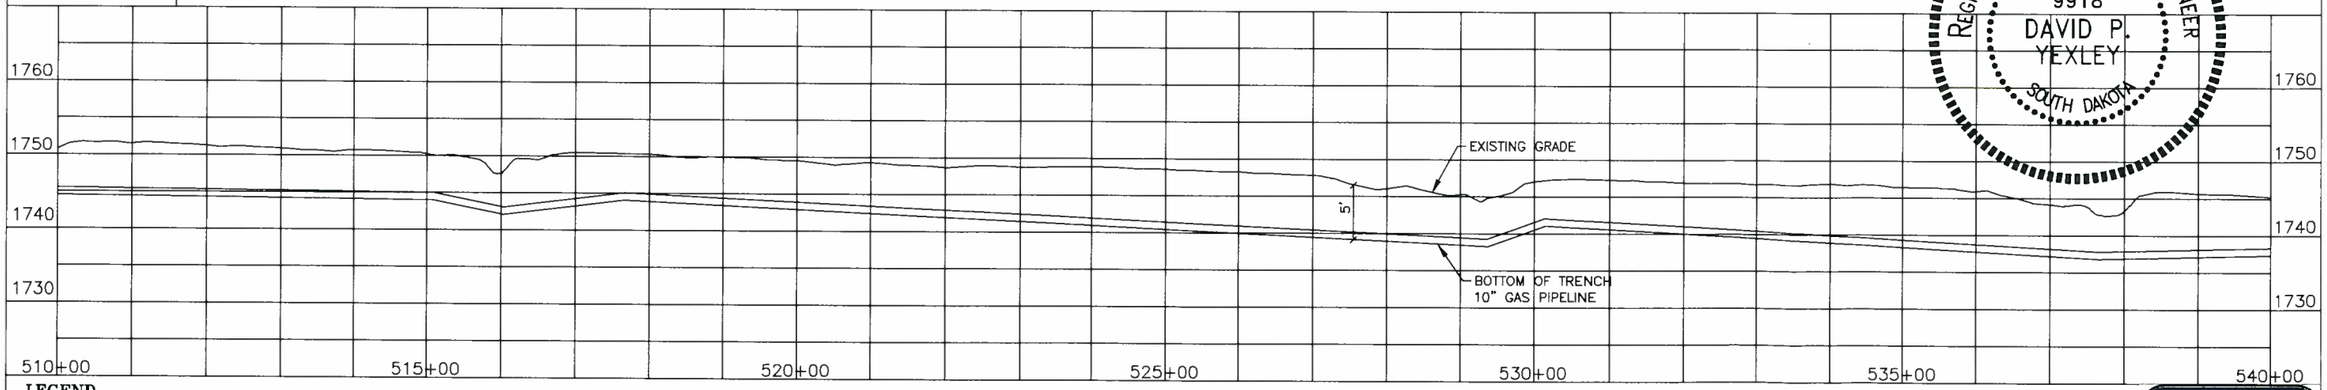

LEGEND

- RIGHT OF WAY
- PROPOSED 10" GAS PIPELINE
- EDGE OF PAVEMENT (EOG)
- CENTERLINE OF ROAD
- FENCE LINE (x–x)
- SECTION LINE
- PROPERTY LINE
- OVERHEAD POWER (P)
- TREE LINE
- UNDERGROUND WATER LINE (W)
- UNDERGROUND CABLE (C)
- EXTRA WORK SPACE (EWS)
- TEMPORARY CONSTRUCTION LIMITS
- BUILDING
- FLOW ARROW

TEST STA. — TEST LEAD

PL MKR — PIPELINE MARKER

100' 200' 400'
SCALE IN FEET

MATERIAL LEGEND	
ITEM NO.	DESCRIPTION
1	–
2	–
3	–
4	–
5	–

REGISTERED PROFESSIONAL ENGINEER
REG NO. 9918
DAVID P. YEXLEY
SOUTH DAKOTA

BANNER
Engineering | Architecture | Surveying
409 22nd Avenue S. | PO Box 298
Brookings, South Dakota 57006
605.692.6342
www.bannerassociates.com
Designing Projects | Building Trust

REVISIONS

No.	DATE		BY	CKD.

BASIN ELECTRIC POWER COOPERATIVE
A Touchstone Energy® Cooperative

MONTANA-DAKOTA UTILITIES CO.
A Division of MDU Resources Group, Inc.


DEER CREEK STATION GAS PIPELINE
DEUEL & BROOKINGS COUNTY, SOUTH DAKOTA
–

ORIGINAL:	LAST:	SCALE: 1" =200'
APPROVED BY: ORIGINAL SIGNED		
DATE:		ENGINEER

PLAN & PROFILE 510+00 TO 540+00


DCS–018

TERRAIN		FLAT	BLACK	LOAM	
OWNERSHIP & LINE LIST NO		JOHN E. LEIFERMAN PARCEL 230		567+56	AUDREY HORTESS LAMB PARCEL 240
COUNTY & STATE	BROOKINGS	COUNTY,	SOUTH DAKOTA		

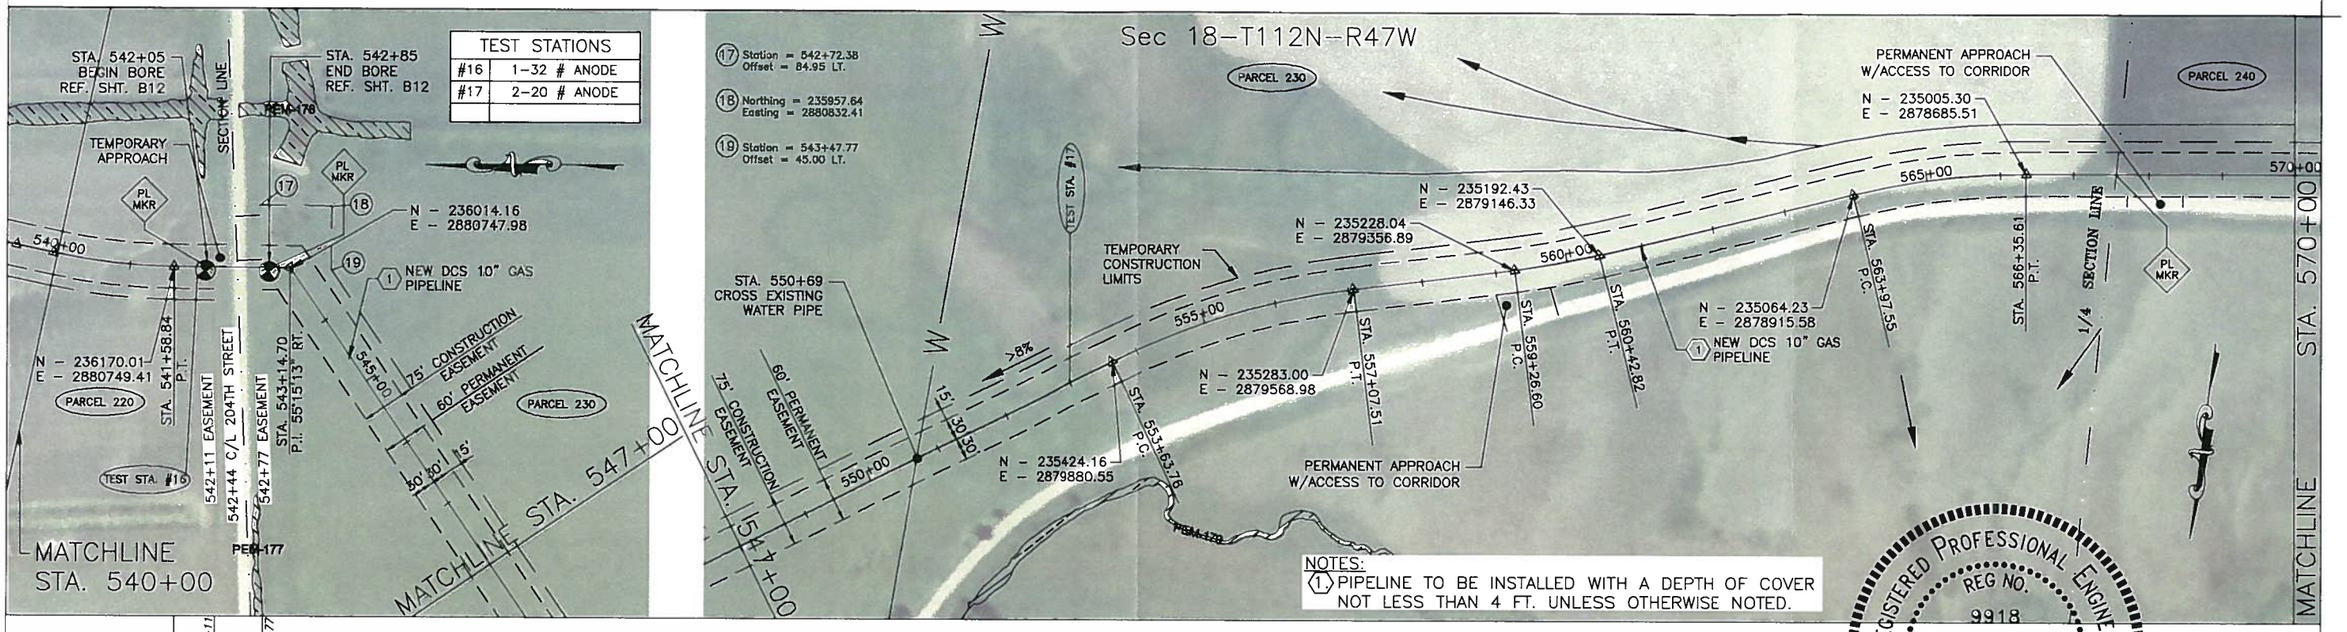

NOTES:
1. PIPELINE TO BE INSTALLED WITH A DEPTH OF COVER NOT LESS THAN 4 FT. UNLESS OTHERWISE NOTED.

VEGETATION	542+11 ROAD 542+77
CLASS LOCATION	CLASS I

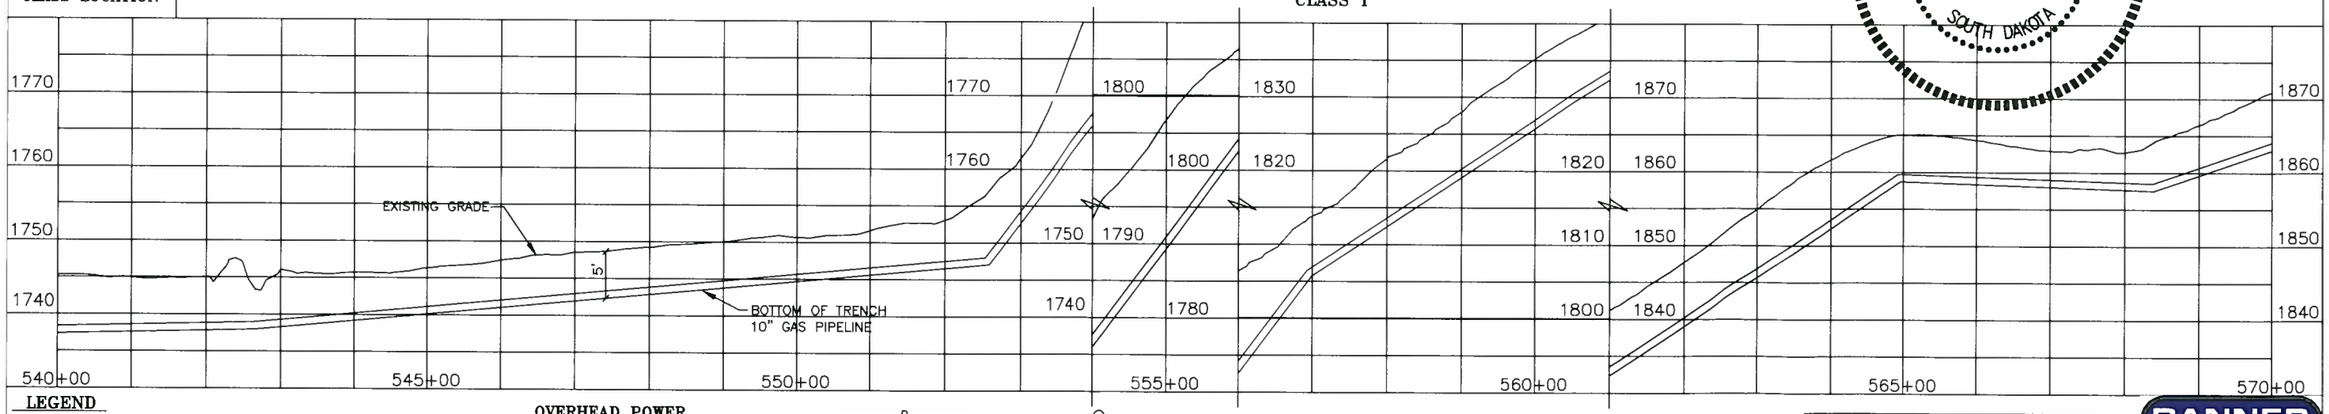

LEGEND

RIGHT OF WAY	
PROPOSED 10" GAS PIPELINE	
EDGE OF PAVEMENT	EOG
CENTERLINE OF ROAD	
FENCE LINE	x x
SECTION LINE	
PROPERTY LINE	
OVERHEAD POWER	P
TREE LINE	
UNDERGROUND WATER LINE	W
UNDERGROUND CABLE	C
EXTRA WORK SPACE	EWS
TEMPORARY CONSTRUCTION LIMITS	
BUILDING	
FLOW ARROW	

TEST STA. — TEST LEAD

PL MKR — PIPELINE MARKER

0 100' 200' 400'
SCALE IN FEET

MATERIAL LEGEND	
ITEM NO.	DESCRIPTION
1	–
2	–
3	–
4	–
5	–

REGISTERED PROFESSIONAL ENGINEER
REG NO. 9918
DAVID P. YEXLEY
SOUTH DAKOTA

BANNER
Engineering | Architecture | Surveying
409 22nd Avenue S. | PO Box 298
Brookings, South Dakota 57006
605.692.6342
www.bannerassociates.com
Designing Projects | Building Trust

REVISIONS				
No.	DATE		BY	CKD.

BASIN ELECTRIC POWER COOPERATIVE
A Touchstone Energy® Cooperative

MONTANA-DAKOTA UTILITIES CO.
A Division of MDU Resources Group, Inc.


DEER CREEK STATION GAS PIPELINE
DEUEL & BROOKINGS COUNTY, SOUTH DAKOTA
–

ORIGINAL:	LAST:	SCALE: 1" =200'
APPROVED BY: ORIGINAL SIGNED		
DATE:		ENGINEER

PLAN & PROFILE 540+00 TO 570+00


DCS–019

TERRAIN		FLAT	BLACK	LOAM	
OWNERSHIP & LINE LIST NO	AUDREY HORTESS LAMB PARCEL 240			595+20	DOUGLAS E. & CONNICLAR NELSON PARCEL 250
COUNTY & STATE	BROOKINGS	COUNTY,	SOUTH DAKOTA		

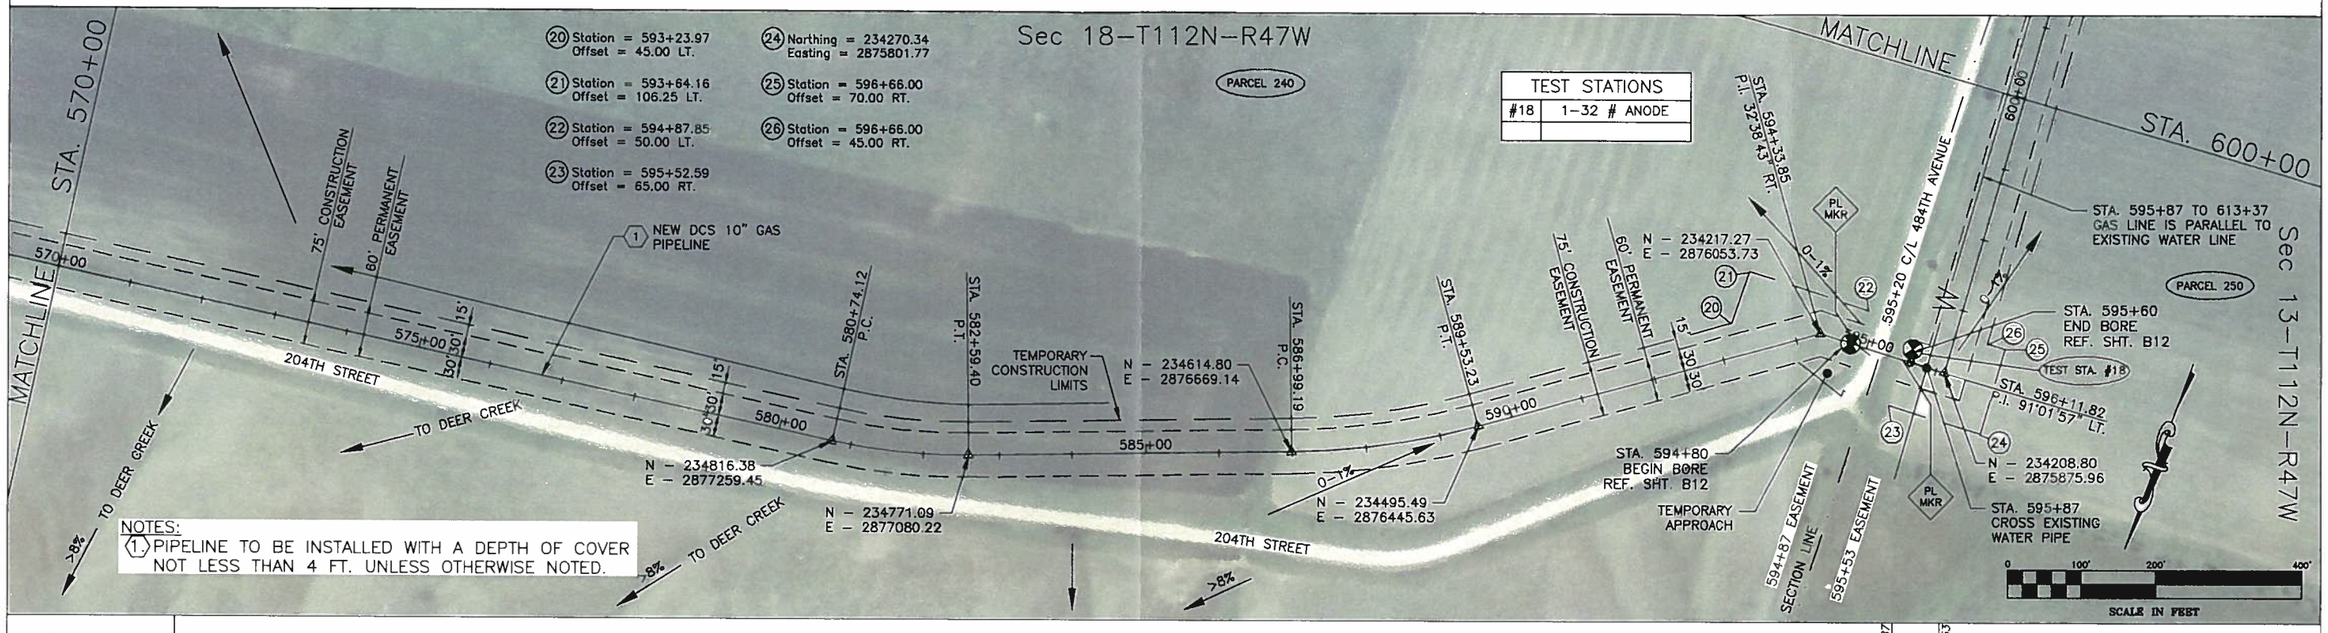

NOTES:
1. PIPELINE TO BE INSTALLED WITH A DEPTH OF COVER NOT LESS THAN 4 FT. UNLESS OTHERWISE NOTED.

VEGETATION	ROAD
CLASS LOCATION	CLASS I

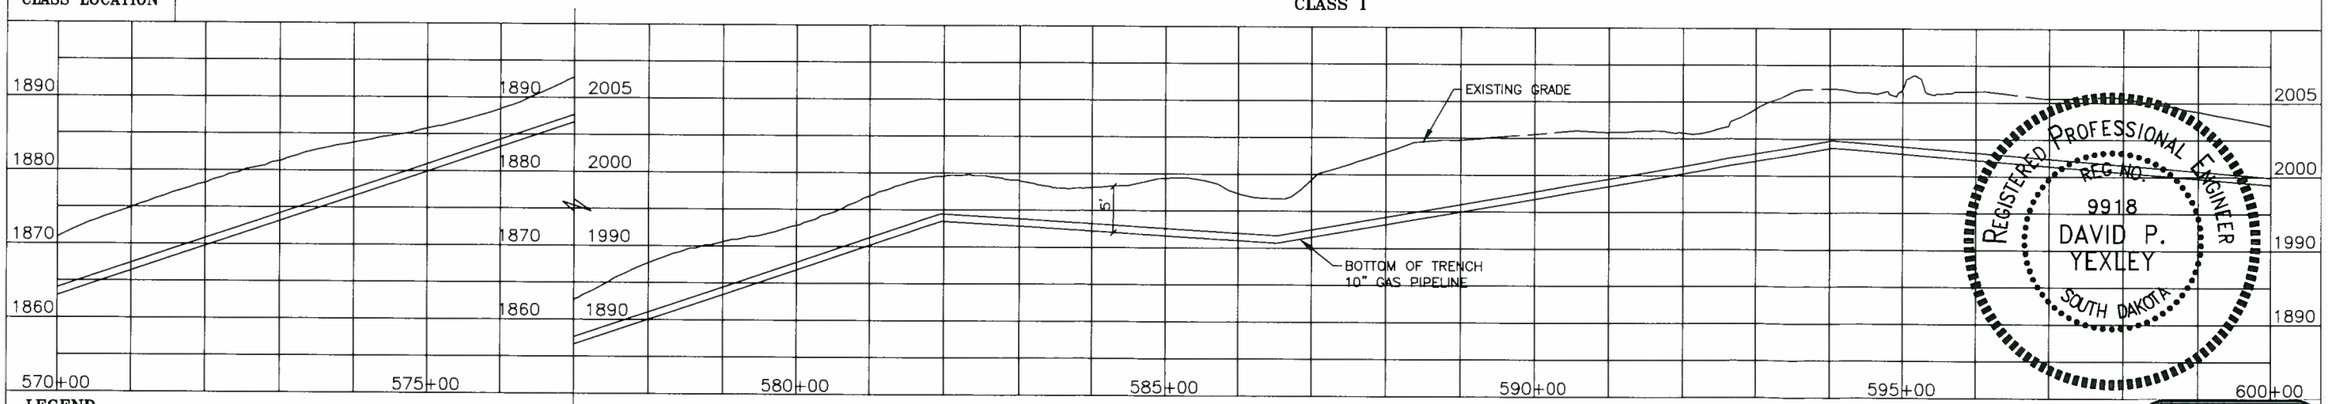

REGISTERED PROFESSIONAL ENGINEER REG. NO. 9918 DAVID P. YEXLEY SOUTH DAKOTA

LEGEND

- RIGHT OF WAY
- PROPOSED 10" GAS PIPELINE
- EDGE OF PAVEMENT (EOG)
- CENTERLINE OF ROAD
- FENCE LINE (x)
- SECTION LINE
- PROPERTY LINE
- OVERHEAD POWER (P)
- TREE LINE
- UNDERGROUND WATER LINE (W)
- UNDERGROUND CABLE (C)
- EXTRA WORK SPACE (EWS)
- TEMPORARY CONSTRUCTION LIMITS
- BUILDING
- FLOW ARROW
- TEST LEAD (TEST STA.)
- PIPELINE MARKER (PL MKR)

MATERIAL LEGEND	
ITEM NO.	DESCRIPTION
1	–
2	–
3	–
4	–
5	–

BANNER Engineering | Architecture | Surveying
409 22nd Avenue S. | PO Box 298
Brookings, South Dakota 57006
605.692.6342
www.bannerassociates.com
Designing Projects | Building Trust

REVISIONS			
No.	DATE	BY	CKD.

BASIN ELECTRIC POWER COOPERATIVE
A Touchstone Energy® Cooperative

MONTANA-DAKOTA UTILITIES CO.
A Division of MDU Resources Group, Inc.


DEER CREEK STATION GAS PIPELINE
DEUEL & BROOKINGS COUNTY, SOUTH DAKOTA

ORIGINAL:	LAST:	SCALE: 1" =200'
APPROVED BY: ORIGINAL SIGNED		
DATE:		ENGINEER

PLAN & PROFILE 570+00 TO 600+00


DCS–020

TERRAIN			*FLAT*	*BLACK* *LOAM*
OWNERSHIP & LINE LIST NO	*JOHN E. LEIFERMAN PARCEL 250*	*604+91*		*RICHARD O. & JOYCE E. LARSON PARCEL 260*
COUNTY & STATE	BROOKINGS		COUNTY,	SOUTH DAKOTA

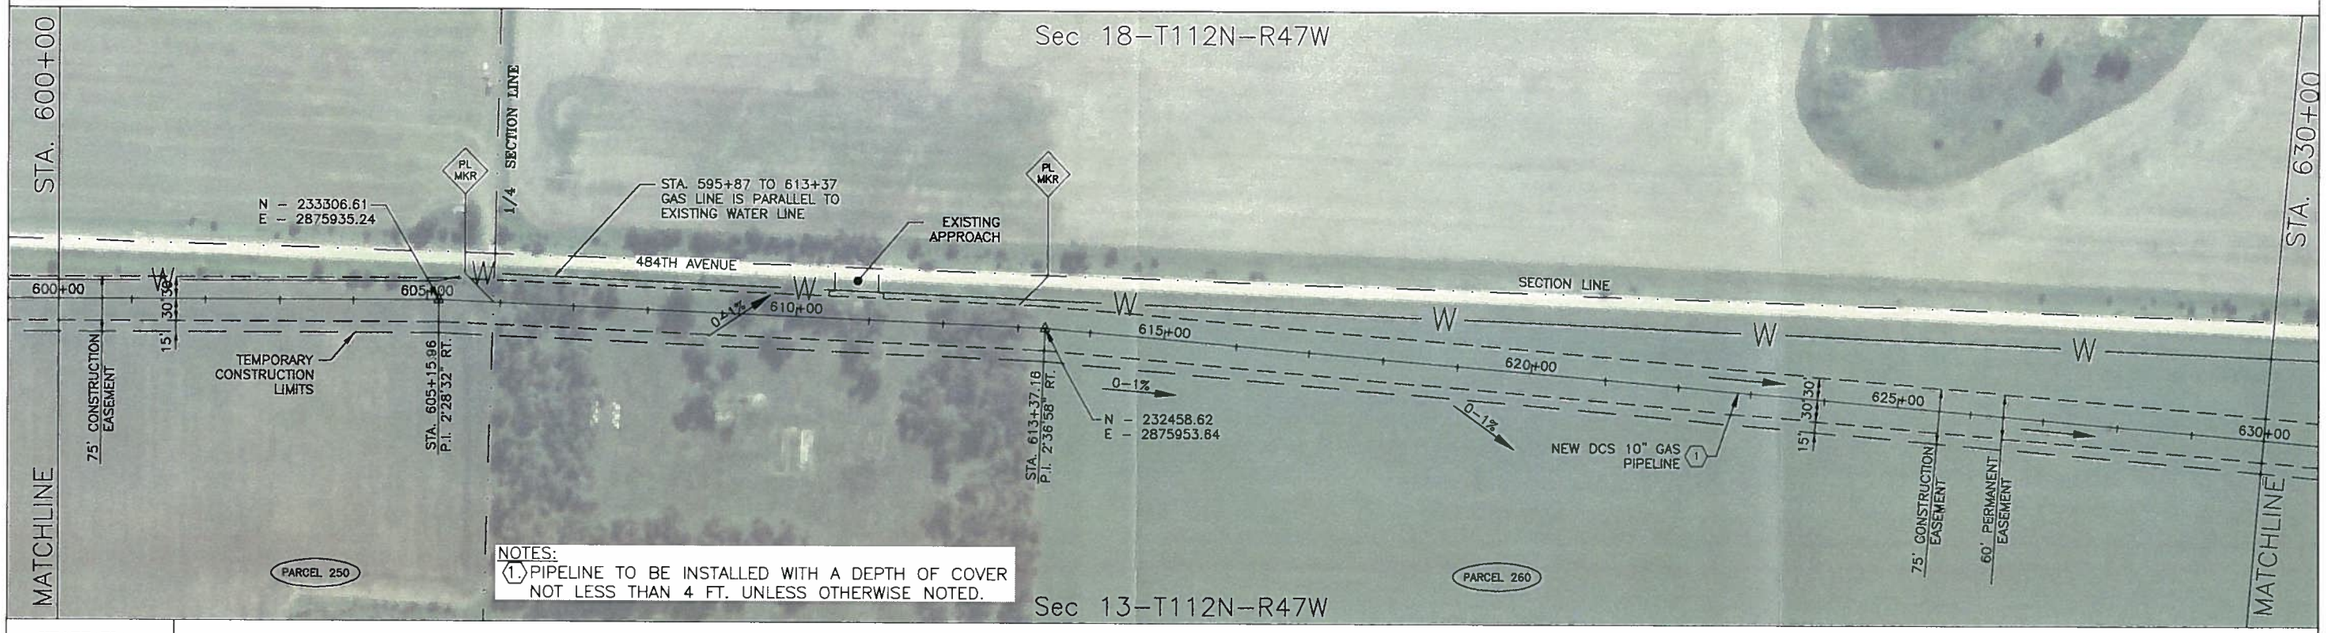

NOTES:
1. PIPELINE TO BE INSTALLED WITH A DEPTH OF COVER NOT LESS THAN 4 FT. UNLESS OTHERWISE NOTED.

VEGETATION	
CLASS LOCATION	CLASS I

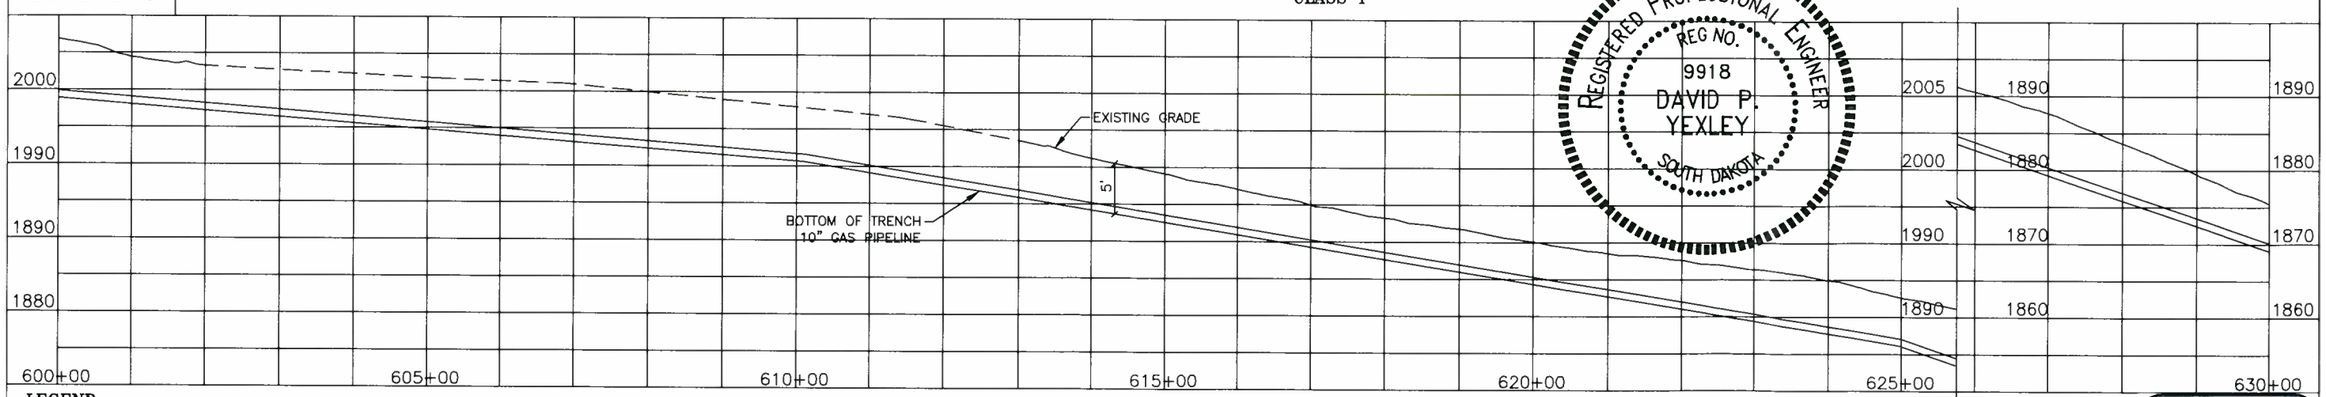

REGISTERED PROFESSIONAL ENGINEER
REG NO. 9918
DAVID P. YEXLEY
SOUTH DAKOTA

LEGEND

- RIGHT OF WAY
- PROPOSED 10" GAS PIPELINE
- EDGE OF PAVEMENT (EOG)
- CENTERLINE OF ROAD
- FENCE LINE (x x)
- SECTION LINE
- PROPERTY LINE
- OVERHEAD POWER (P)
- TREE LINE
- UNDERGROUND WATER LINE (W)
- UNDERGROUND CABLE (C)
- EXTRA WORK SPACE (EWS)
- TEMPORARY CONSTRUCTION LIMITS
- BUILDING
- FLOW ARROW

TEST STA. — TEST LEAD

PL MKR — PIPELINE MARKER

0 100' 200' 400'
SCALE IN FEET

MATERIAL LEGEND	
ITEM NO.	DESCRIPTION
1	–
2	–
3	–
4	–
5	–

BANNER
Engineering | Architecture | Surveying
409 22nd Avenue S. | PO Box 298
Brookings, South Dakota 57006
605.692.6342
www.bannerassociates.com
Designing Projects | Building Trust

REVISIONS				
No.	DATE		BY	CK'D.


BASIN ELECTRIC POWER COOPERATIVE
A Touchstone Energy® Cooperative

MONTANA-DAKOTA UTILITIES CO.
A Division of MDU Resources Group, Inc.

DEER CREEK STATION GAS PIPELINE
DEUEL & BROOKINGS COUNTY, SOUTH DAKOTA


ORIGINAL: LAST: SCALE: 1" =200'
APPROVED BY: ORIGINAL SIGNED
DATE: ENGINEER
PLAN & PROFILE 600+00 TO 630+00
DCS–021

TERRAIN	FLAT BLACK LOAM
OWNERSHIP & LINE LIST NO	DUANE O. EMMET PARCEL 270A
COUNTY & STATE	BROOKINGS COUNTY, SOUTH DAKOTA

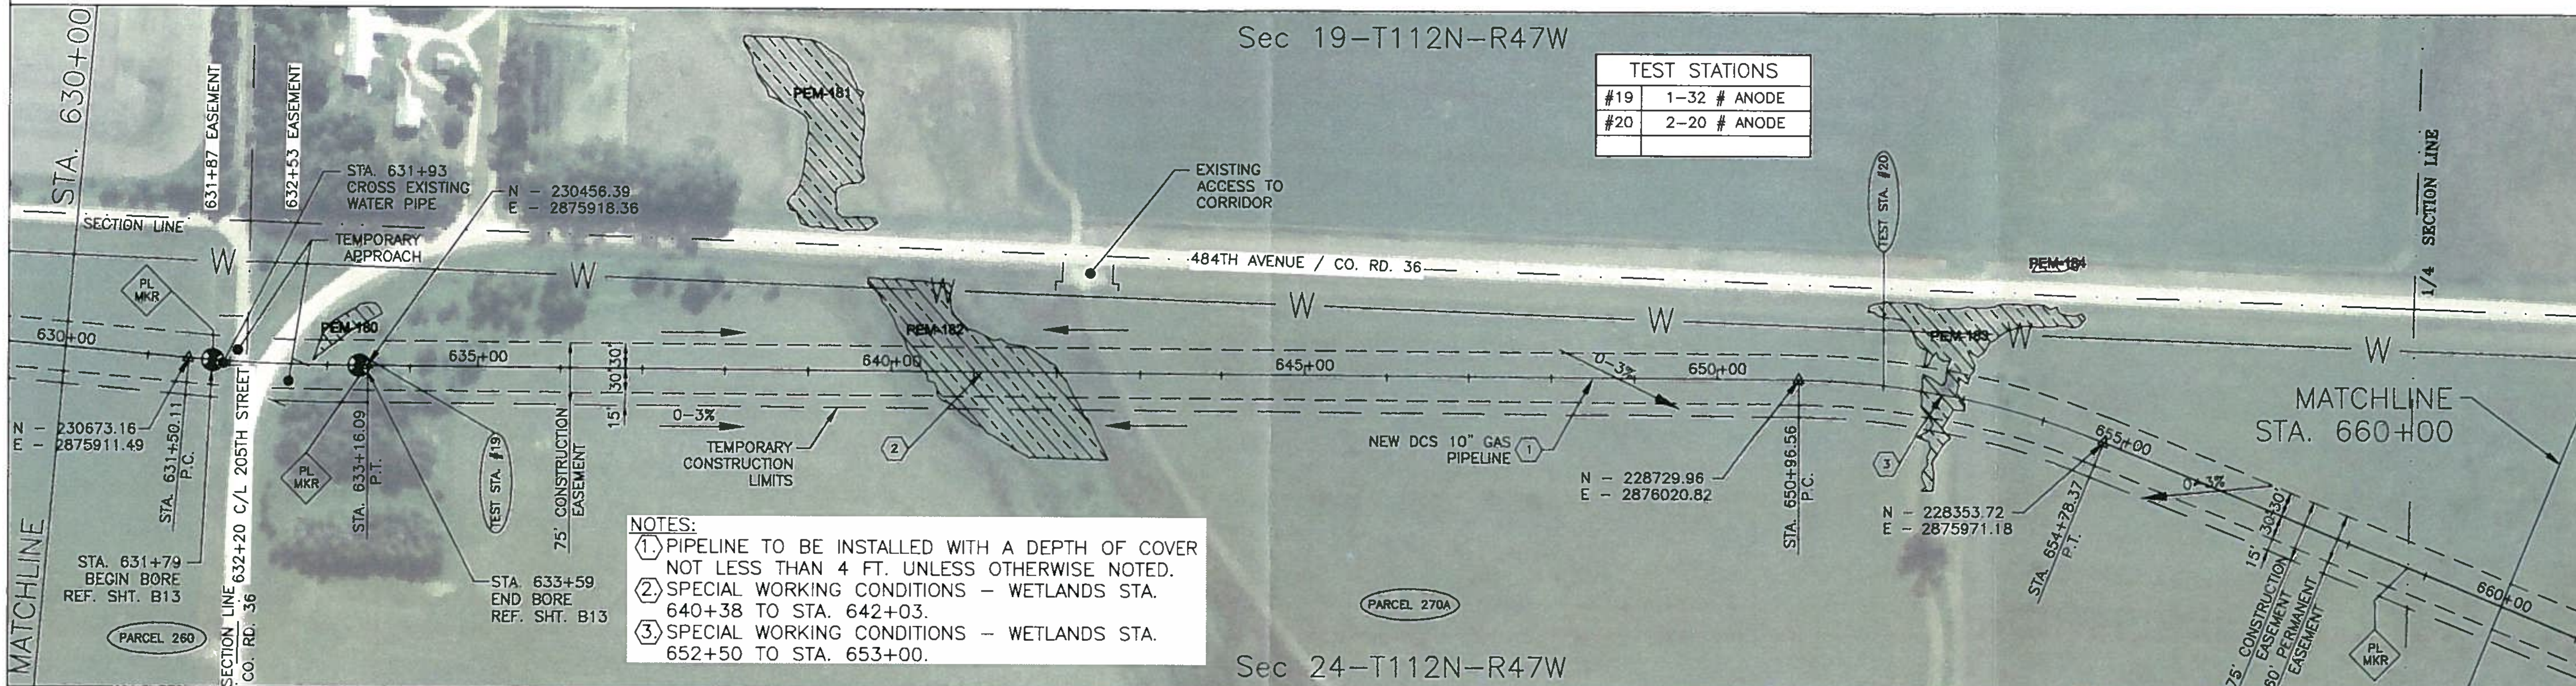

VEGETATION: 631+87 ROAD 632+53 … 640+38 WETLAND 642+03 … 652+50 WETLAND 653+00

CLASS LOCATION: CLASS I

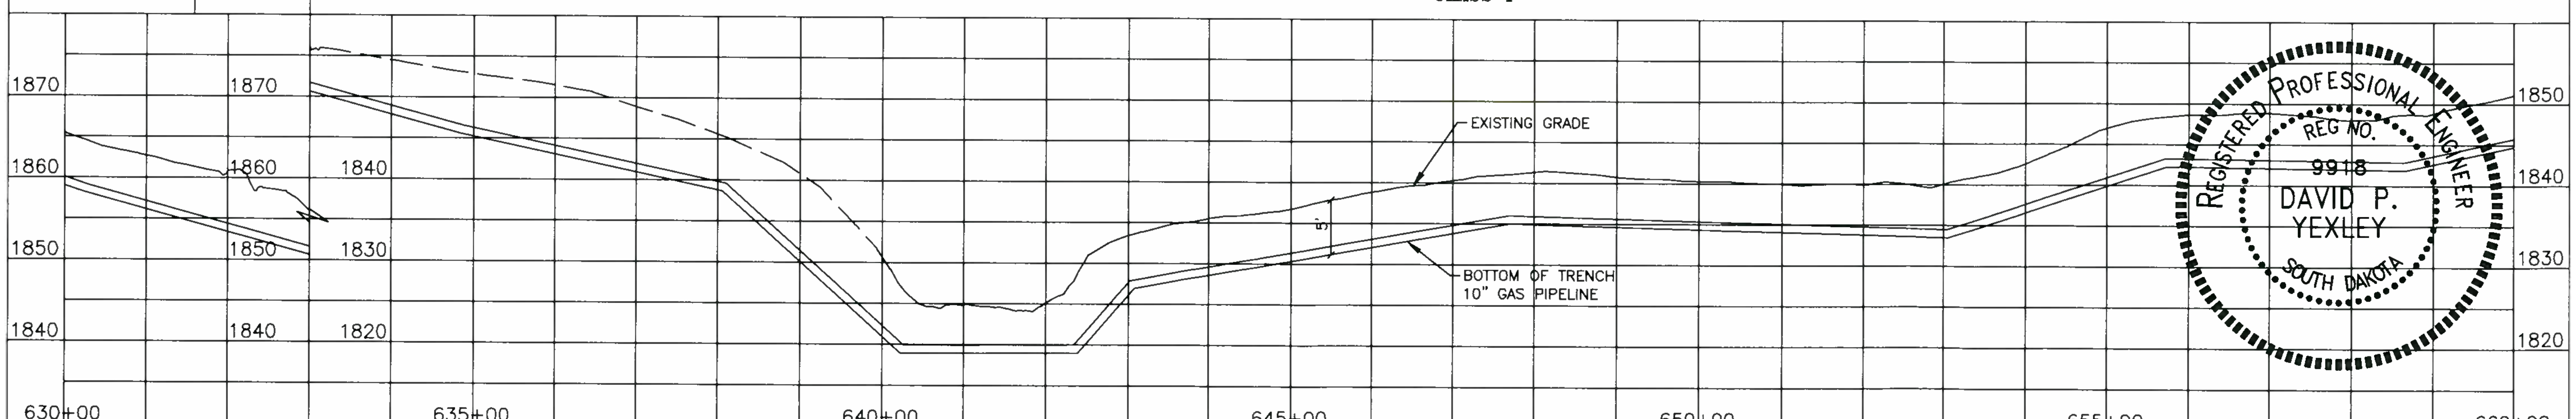

LEGEND

- RIGHT OF WAY
- PROPOSED 10" GAS PIPELINE
- EDGE OF PAVEMENT (EOG)
- CENTERLINE OF ROAD
- FENCE LINE (x)
- SECTION LINE
- PROPERTY LINE
- OVERHEAD POWER (P)
- TREE LINE
- UNDERGROUND WATER LINE (W)
- UNDERGROUND CABLE (C)
- EXTRA WORK SPACE (EWS)
- TEMPORARY CONSTRUCTION LIMITS
- BUILDING
- FLOW ARROW

TEST STA. — TEST LEAD

PL MKR — PIPELINE MARKER

0 100' 200' 400' SCALE IN FEET

MATERIAL LEGEND	
ITEM NO.	DESCRIPTION
1	–
2	–
3	–
4	–
5	–

BANNER Engineering | Architecture | Surveying
409 22nd Avenue S. | PO Box 298
Brookings, South Dakota 57006
605.692.6342
www.bannerassociates.com
Designing Projects | Building Trust

REVISIONS			
No.	DATE	BY	CKD.


BASIN ELECTRIC POWER COOPERATIVE
A Touchstone Energy® Cooperative

MONTANA-DAKOTA UTILITIES CO.
A Division of MDU Resources Group, Inc.

DEER CREEK STATION GAS PIPELINE
DEUEL & BROOKINGS COUNTY, SOUTH DAKOTA
–

ORIGINAL: | LAST: | SCALE: 1" =200'
APPROVED BY: ORIGINAL SIGNED
DATE: ENGINEER
PLAN & PROFILE 630+00 TO 660+00
DCS-022

TERRAIN		*FLAT*	*BLACK*	*LOAM*
OWNERSHIP & LINE LIST NO	*DUANE O. EMMET PARCEL 270B*			
COUNTY & STATE	BROOKINGS	COUNTY,	SOUTH DAKOTA	

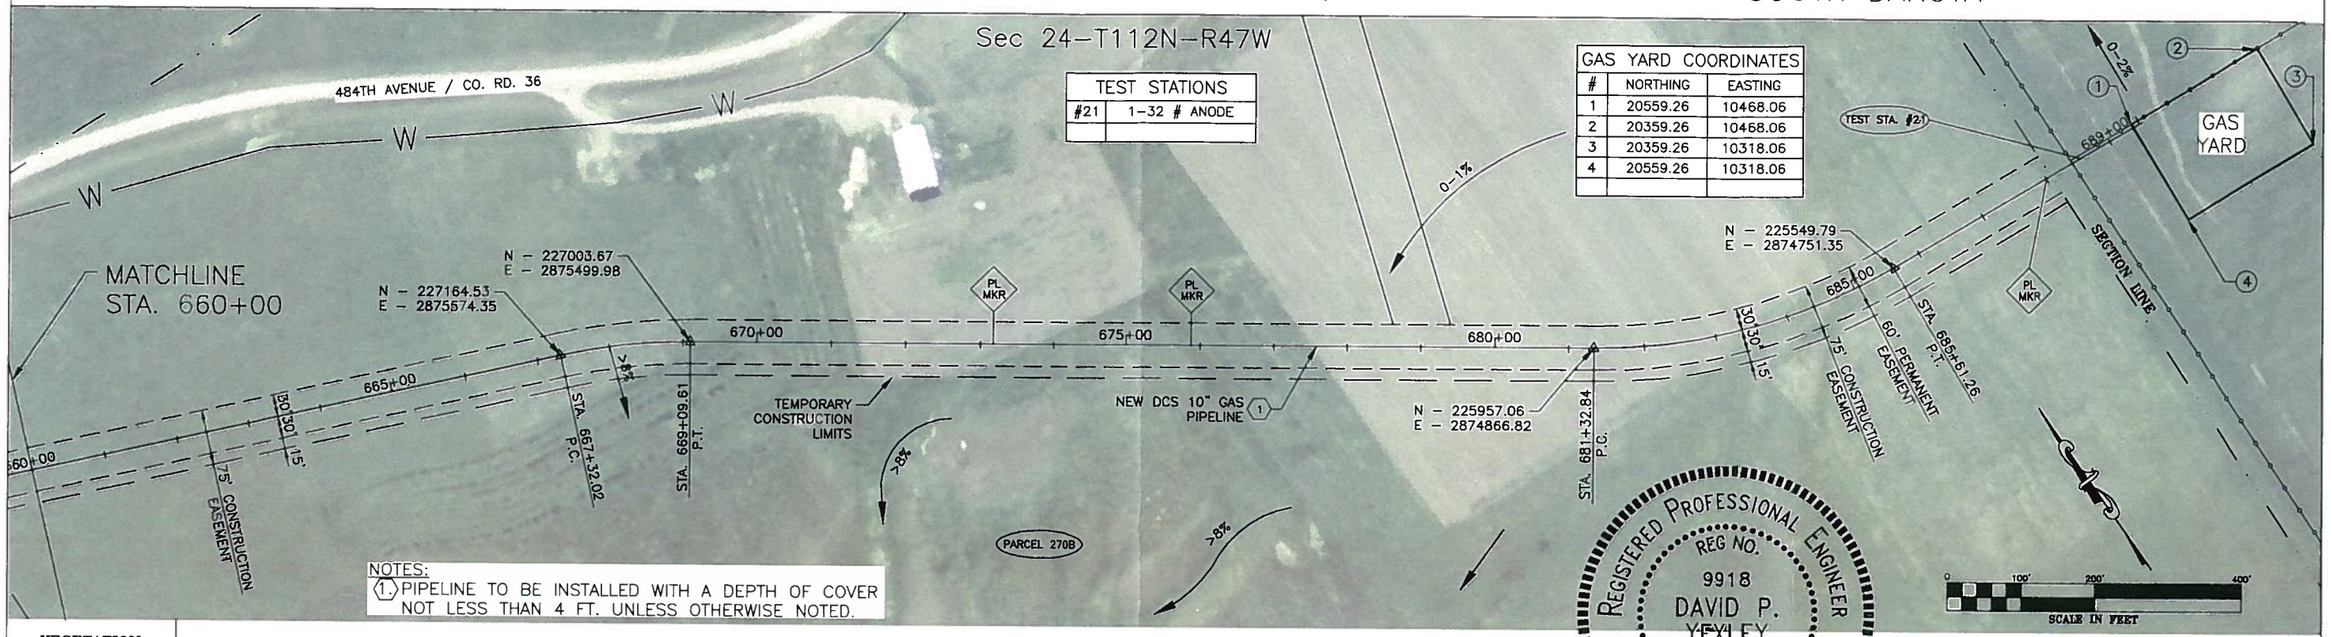


TEST STATIONS	
#21	1–32 # ANODE

GAS YARD COORDINATES		
#	NORTHING	EASTING
1	20559.26	10468.06
2	20359.26	10468.06
3	20359.26	10318.06	
4	20559.26	10318.06

NOTES:
1. PIPELINE TO BE INSTALLED WITH A DEPTH OF COVER NOT LESS THAN 4 FT. UNLESS OTHERWISE NOTED.

REGISTERED PROFESSIONAL ENGINEER
REG NO. 9918
DAVID P. YEXLEY
SOUTH DAKOTA

VEGETATION	
CLASS LOCATION	CLASS I

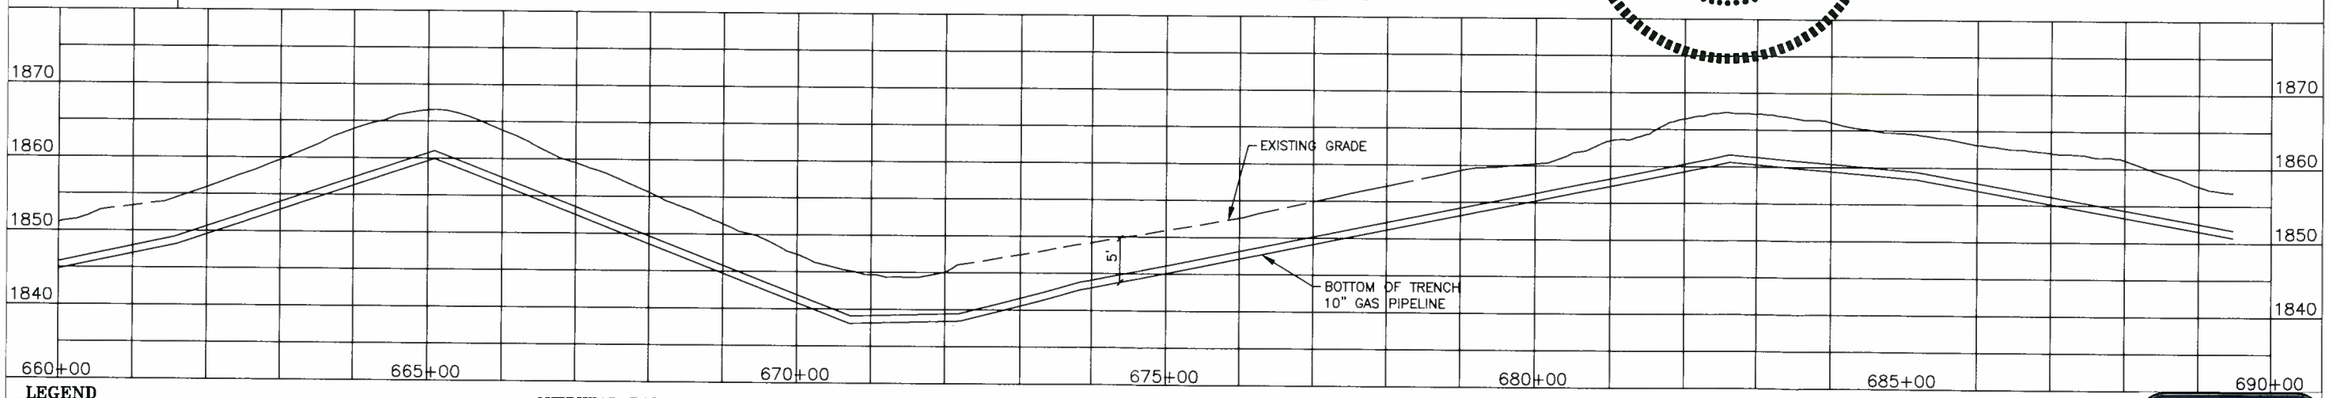

LEGEND

- RIGHT OF WAY
- PROPOSED 10" GAS PIPELINE
- EDGE OF PAVEMENT
- CENTERLINE OF ROAD
- FENCE LINE
- SECTION LINE
- PROPERTY LINE
- OVERHEAD POWER
- TREE LINE
- UNDERGROUND WATER LINE
- UNDERGROUND CABLE
- EXTRA WORK SPACE
- TEMPORARY CONSTRUCTION LIMITS
- BUILDING
- FLOW ARROW
- TEST LEAD
- PIPELINE MARKER

MATERIAL LEGEND	
ITEM NO.	DESCRIPTION
1	–
2	–
3	–
4	–
5	–

BANNER
409 22nd Avenue S. | PO Box 298
Brookings, South Dakota 57006
605.692.6342
www.bannerassociates.com

REVISIONS				
No.	DATE		BY	CKD.

BASIN ELECTRIC POWER COOPERATIVE
A Touchstone Energy® Cooperative

MONTANA-DAKOTA UTILITIES CO.
A Division of MDU Resources Group, Inc.

DEER CREEK STATION GAS PIPELINE
DEUEL & BROOKINGS COUNTY, SOUTH DAKOTA

ORIGINAL:	LAST:	SCALE: 1" =200'
APPROVED BY: ORIGINAL SIGNED		
DATE:		ENGINEER

PLAN & PROFILE 660+00 TO 690+00

DCS–023